


PALO ALTO - VARIAN CAMPUS CENTER - SECOND FLOOR

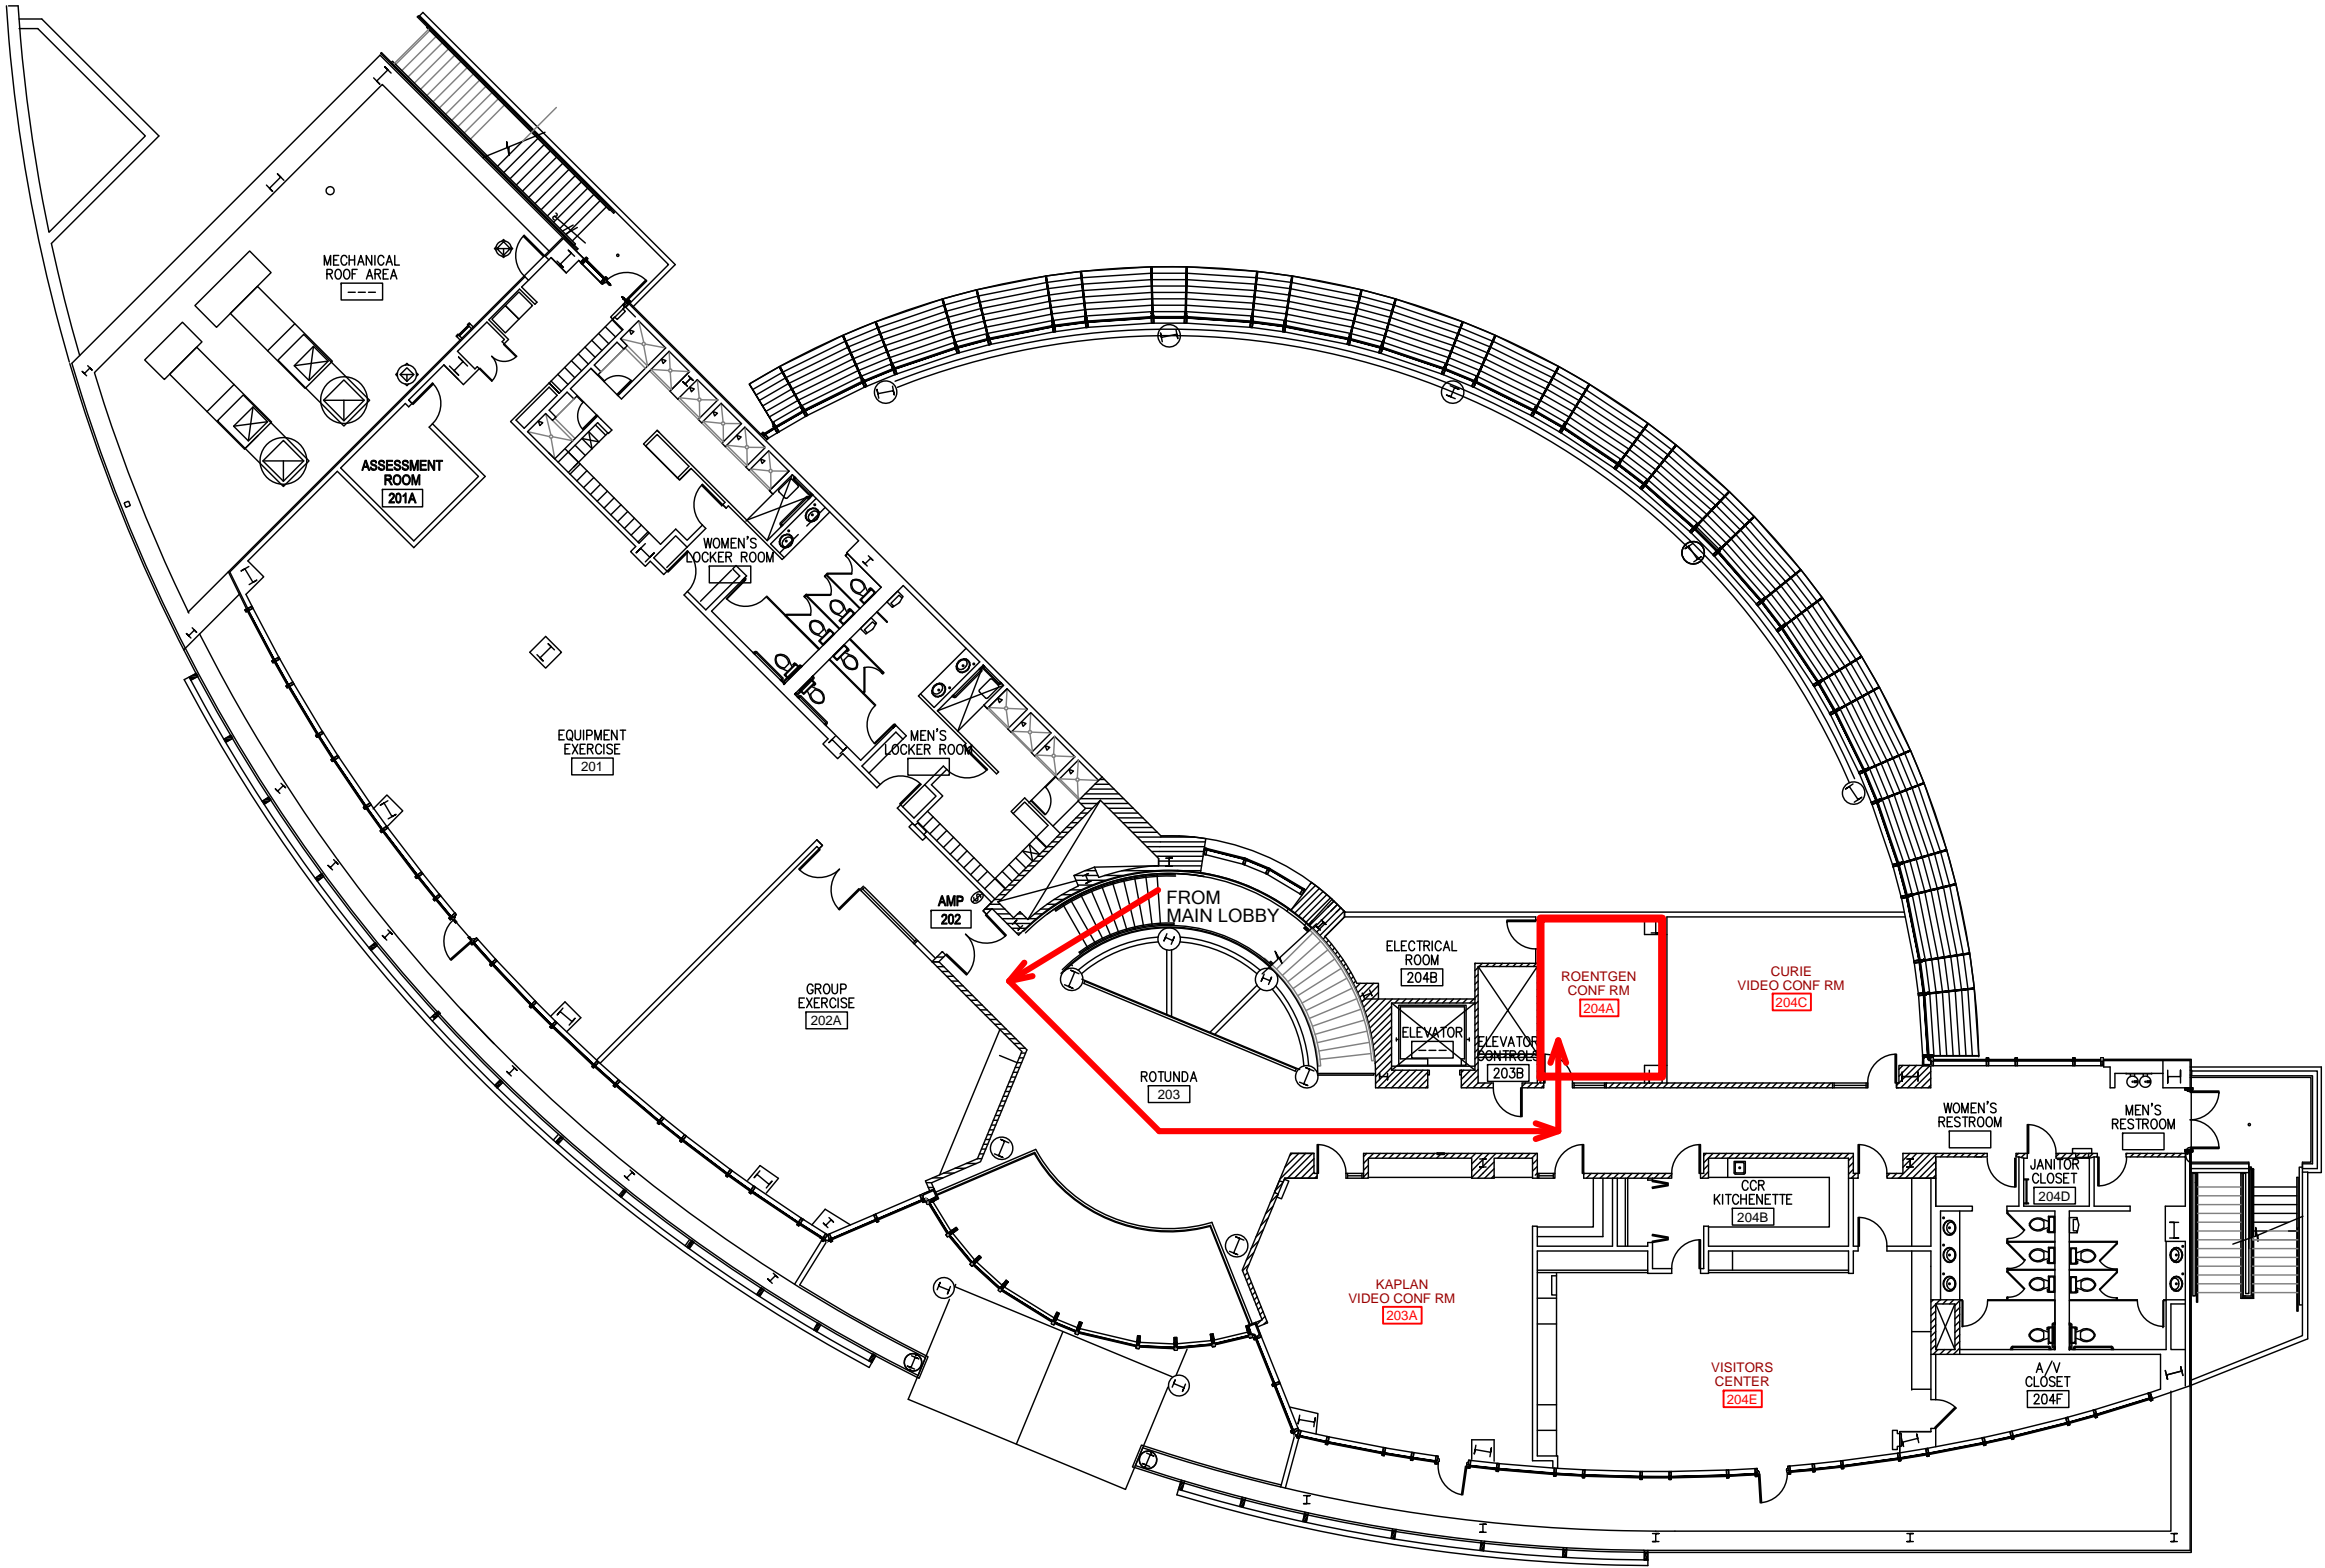

SCALE: 1" = 20'

CORPORATE FACILITIES ENGINEERING:

VARIAN
medical systems

CORPORATE FACILITIES
ENGINEERING
3130 HANSEN WAY
PALO ALTO, CA 94304

PROJECT NAME:

**SPACE PLANNING
CAMPUS CENTER**

3130 HANSEN WAY
PALO ALTO, CA 94304
CORPORATE FACILITIES

| | | | |
|-----------------|--------------|-------------|--------------|
| DRAWN BY: | DESIGNED BY: | CHECKED BY: | APPROVED BY: |
| FGU | | | |
| PROJECT NUMBER: | | | |
| SCALE: | | | |
| TITLE: | | | |

**SECOND
FLOOR PLAN**