


BUILDING 4 - INC2 - 1ST FLOOR PLAN

VARIAN
medical systems

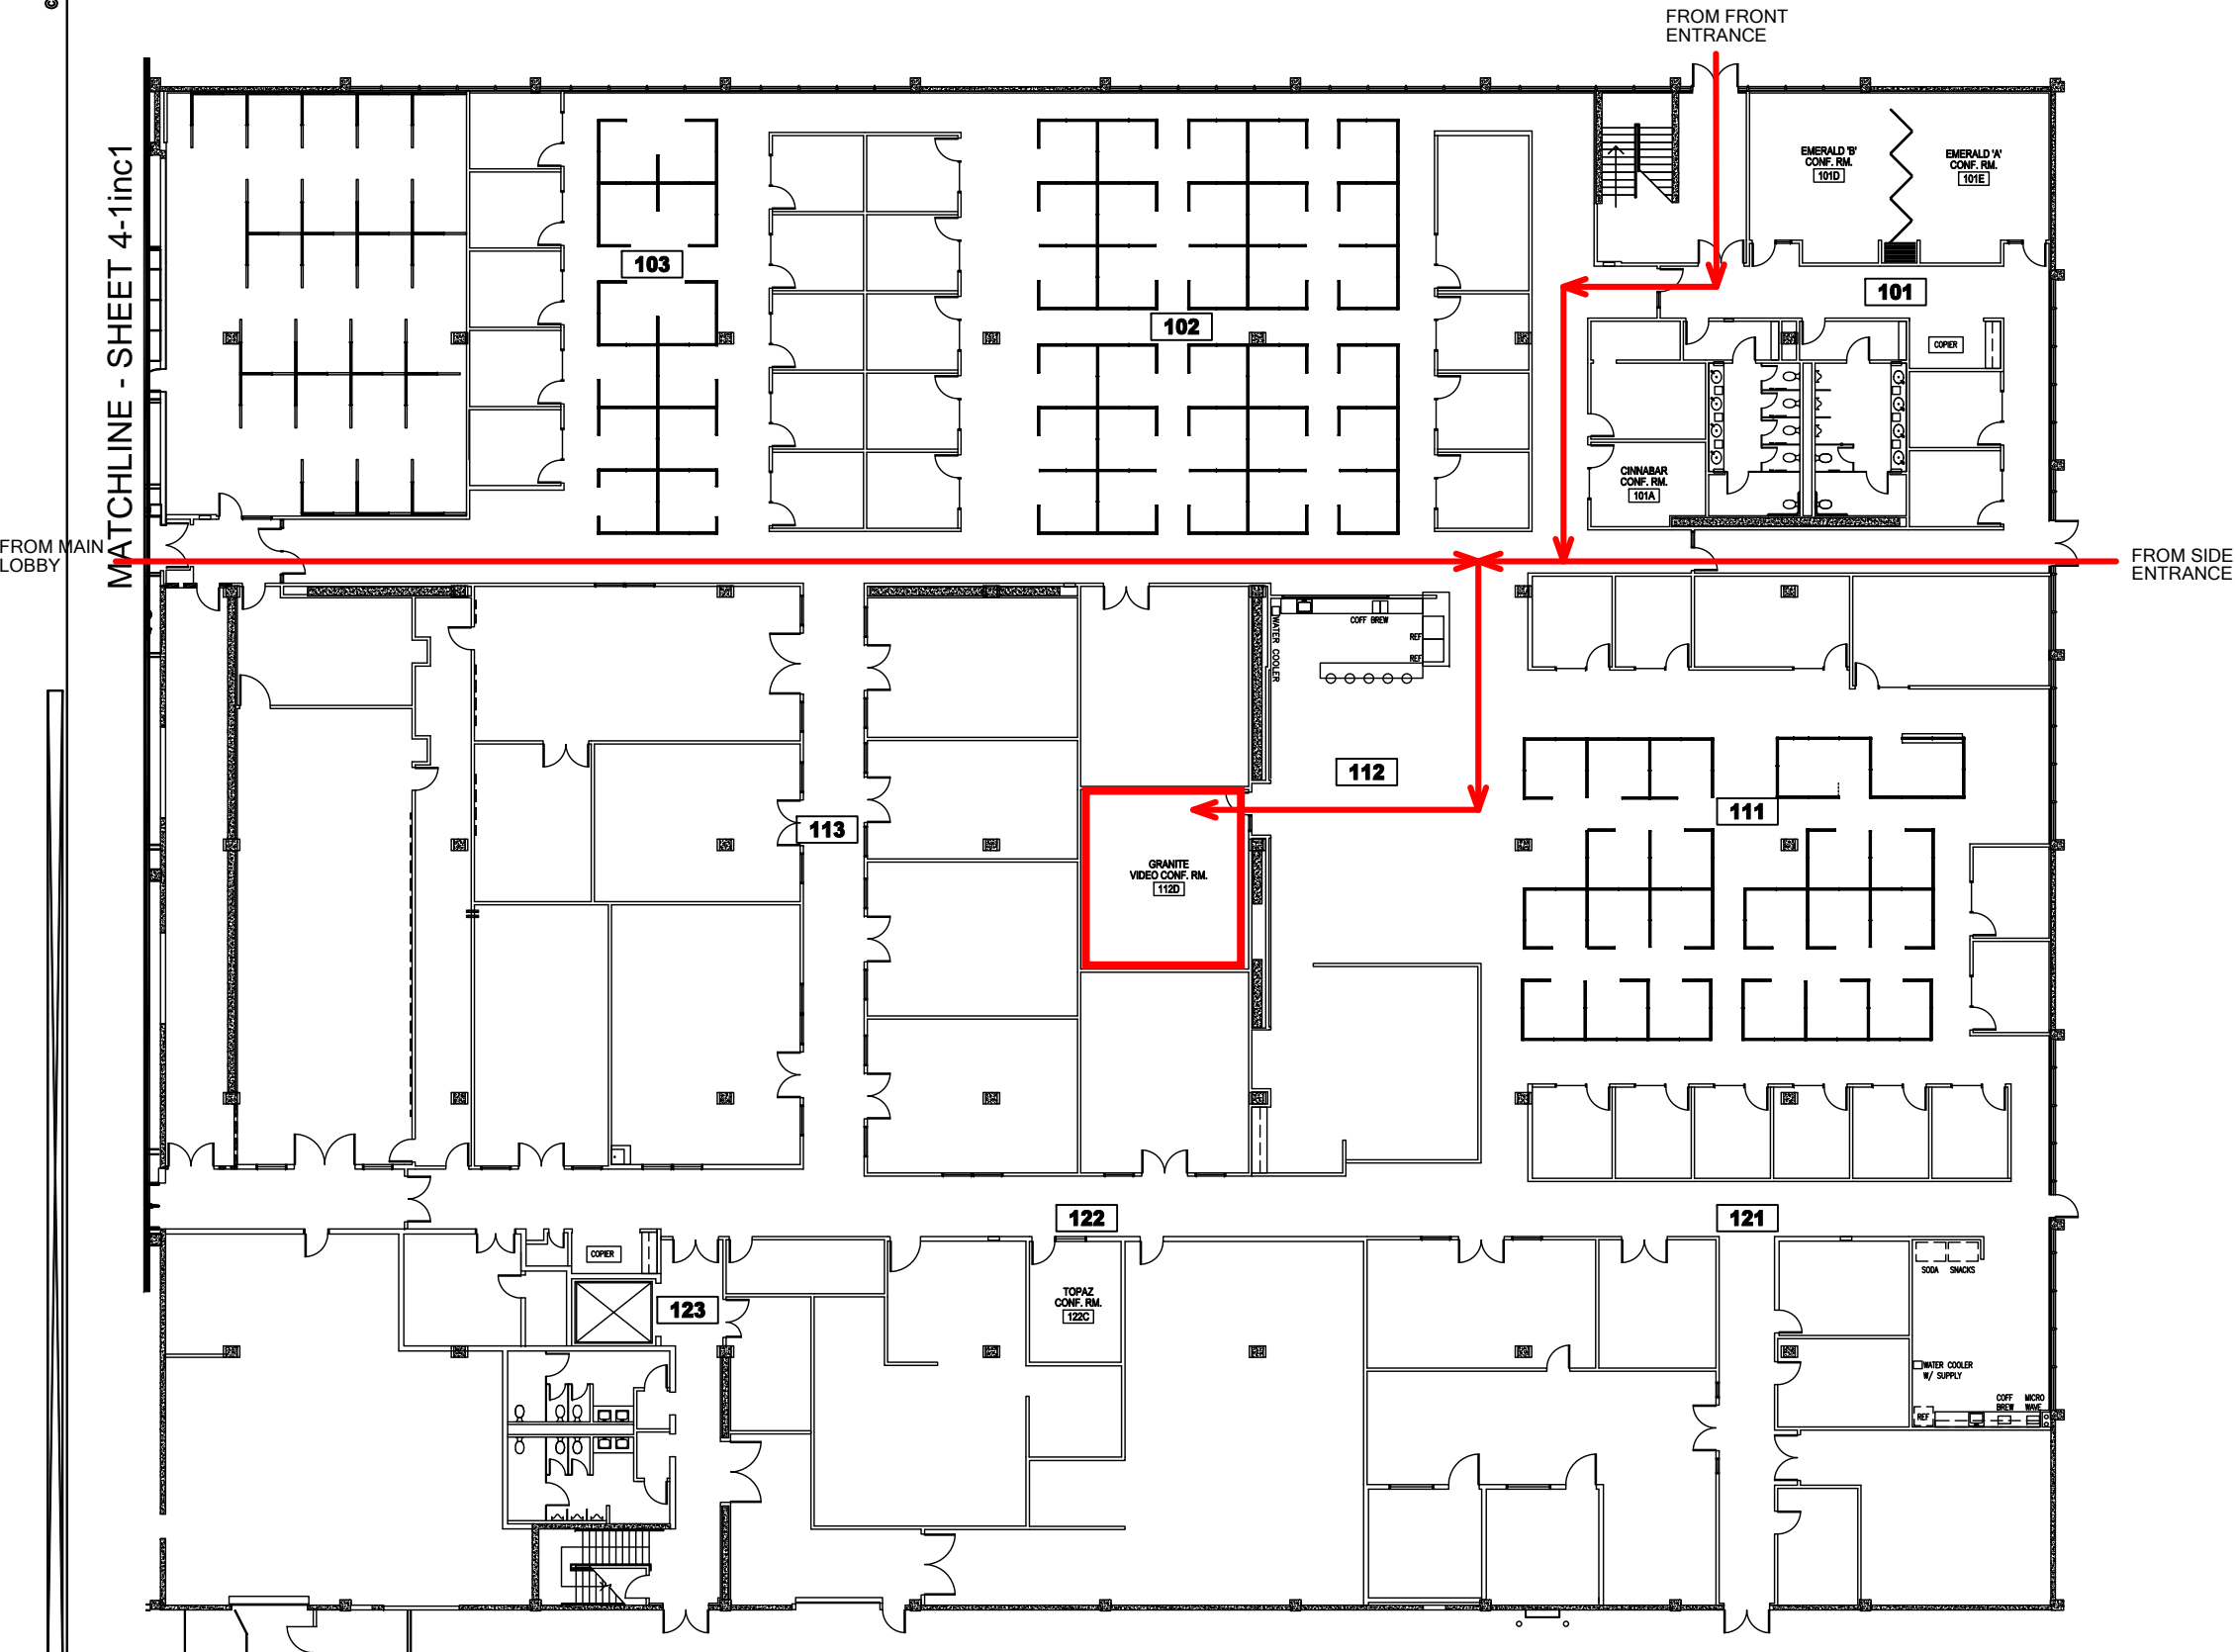

CORPORATE FACILITIES ENGINEERING:
VARIAN
medical systems
CORPORATE FACILITIES
ENGINEERING
3130 HANSEN WAY
PALO ALTO, CA 94304
PROJECT NAME:
**SPACE PLANNING
BUILDING 4**
REAL ESTATE
3120 HANSEN WAY
PALO ALTO, CA 94304
FACILITIES ENGINEERING

DRAWN BY: FGU DESIGNED BY: CHECKED BY: APPROVED BY:
PROJECT NUMBER:
SCALE:
TITLE:

SEATING
CHART
4-1inc2