


# PALO ALTO - VARIAN CAMPUS CENTER - SECOND FLOOR

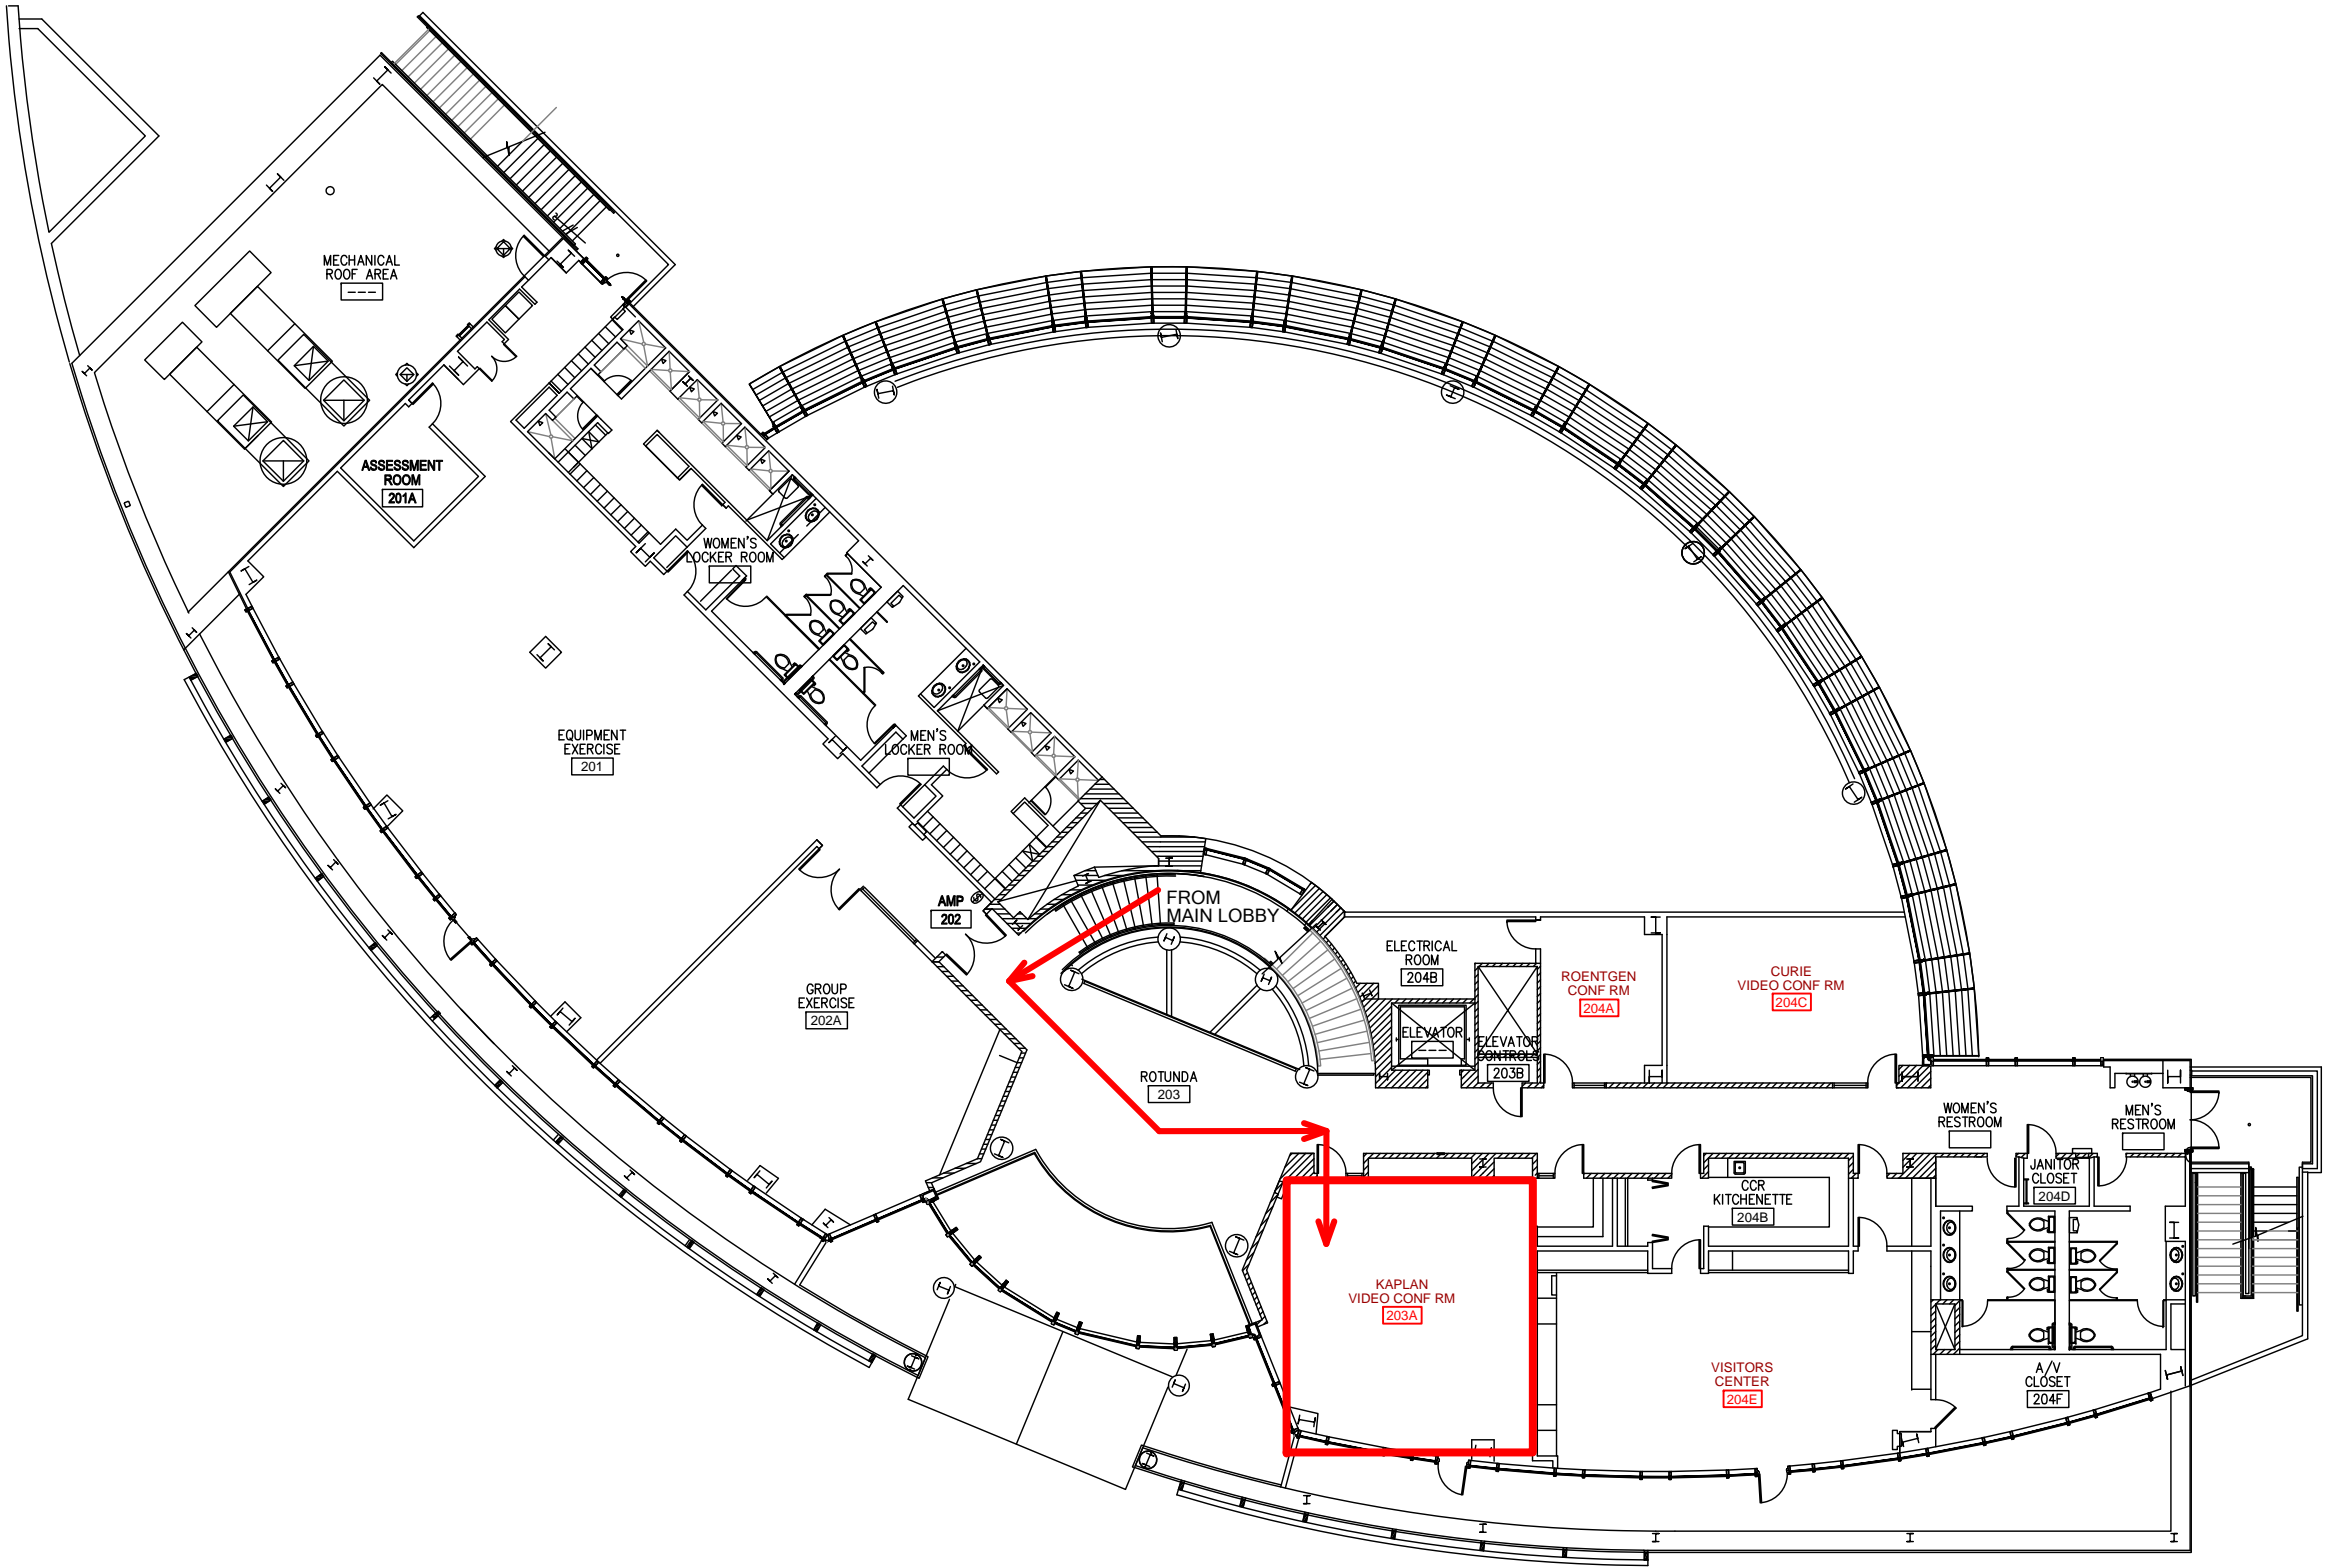

CORPORATE FACILITIES ENGINEERING:  
**VARIAN**  
medical systems  
CORPORATE FACILITIES  
ENGINEERING  
3130 HANSEN WAY  
PALO ALTO, CA 94304  
PROJECT NAME:  
**SPACE PLANNING  
CAMPUS CENTER**  
3130 HANSEN WAY  
PALO ALTO, CA 94304  
CORPORATE FACILITIES

DRAWN BY: DESIGNED BY: CHECKED BY: APPROVED BY:  
FGU  
PROJECT NUMBER:  
SCALE:  
TITLE:

**SECOND  
FLOOR PLAN**

SCALE: 1" = 20'