


# BUILDING 4 - INC1 - 1ST FLOOR PLAN

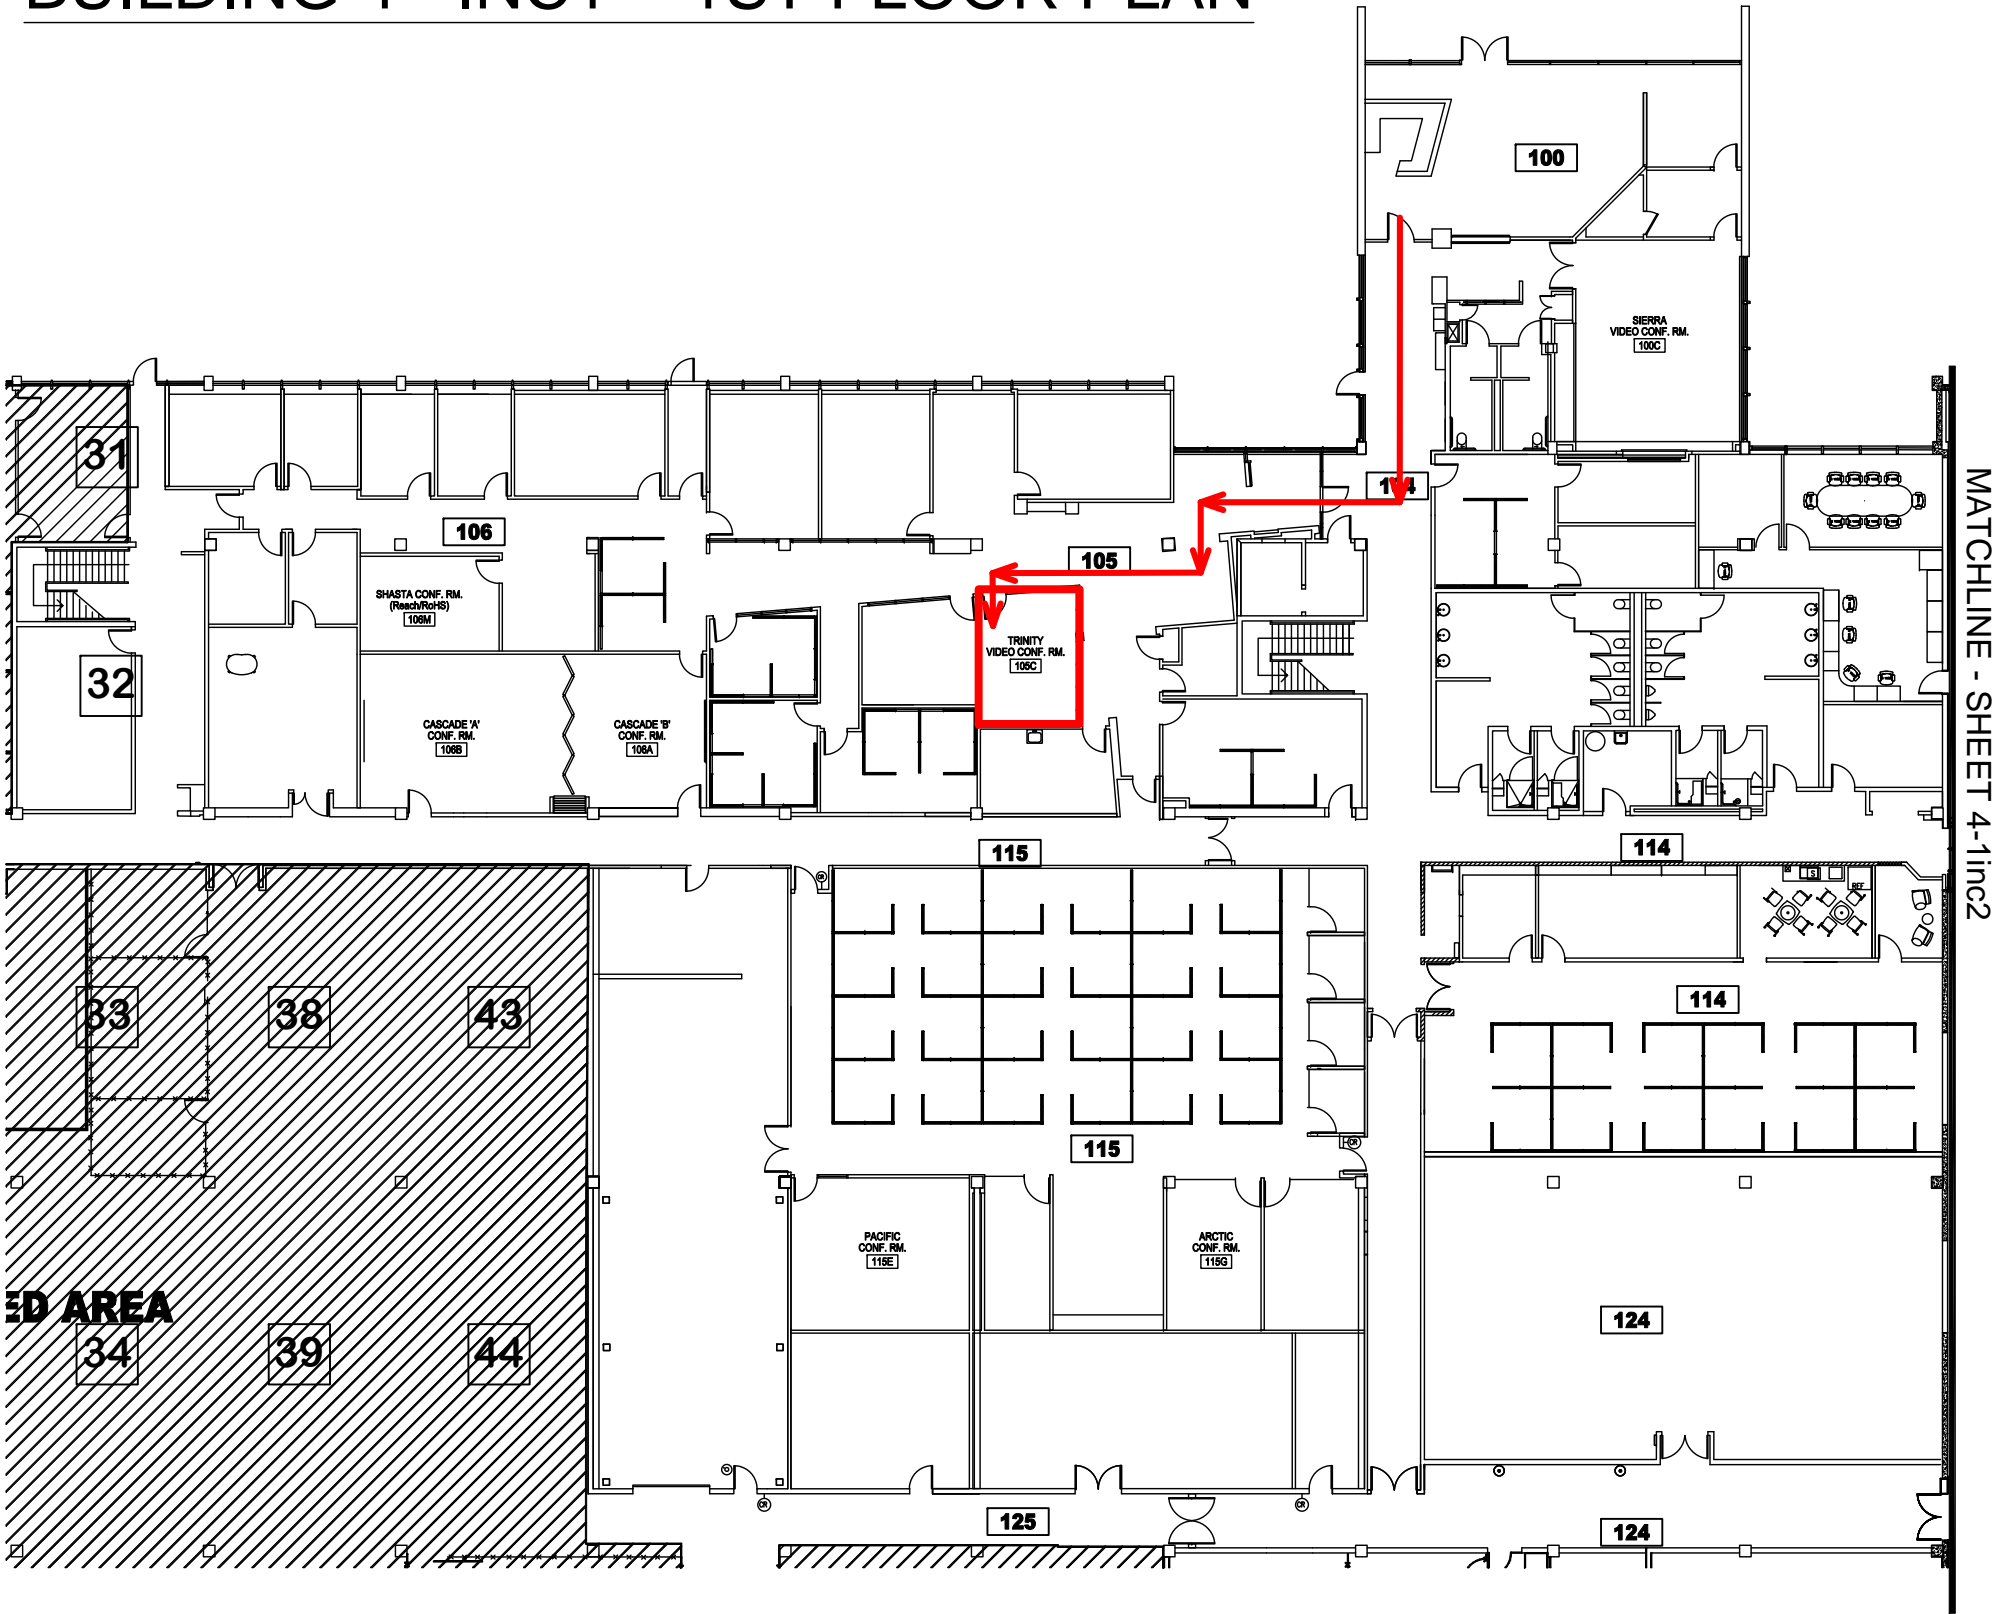

**VARIAN**  
medical systems

CORPORATE FACILITIES ENGINEERING:  
**VARIAN**  
medical systems  
CORPORATE FACILITIES  
ENGINEERING  
3130 HANSEN WAY  
PALO ALTO, CA 94304

PROJECT NAME:  
**SPACE PLANNING  
BUILDING**

3120 HANSEN WAY  
PALO ALTO, CA 94304  
FACILITIES ENGINEERING

DRAWN BY: FGU  
DESIGNED BY:  
CHECKED BY:  
APPROVED BY:  
PROJECT NUMBER:  
SCALE: 1" = 20'  
TITLE:

**SEATING  
CHART  
4-1inc1**