


BUILDING 4 - INC1 - 1ST FLOOR PLAN

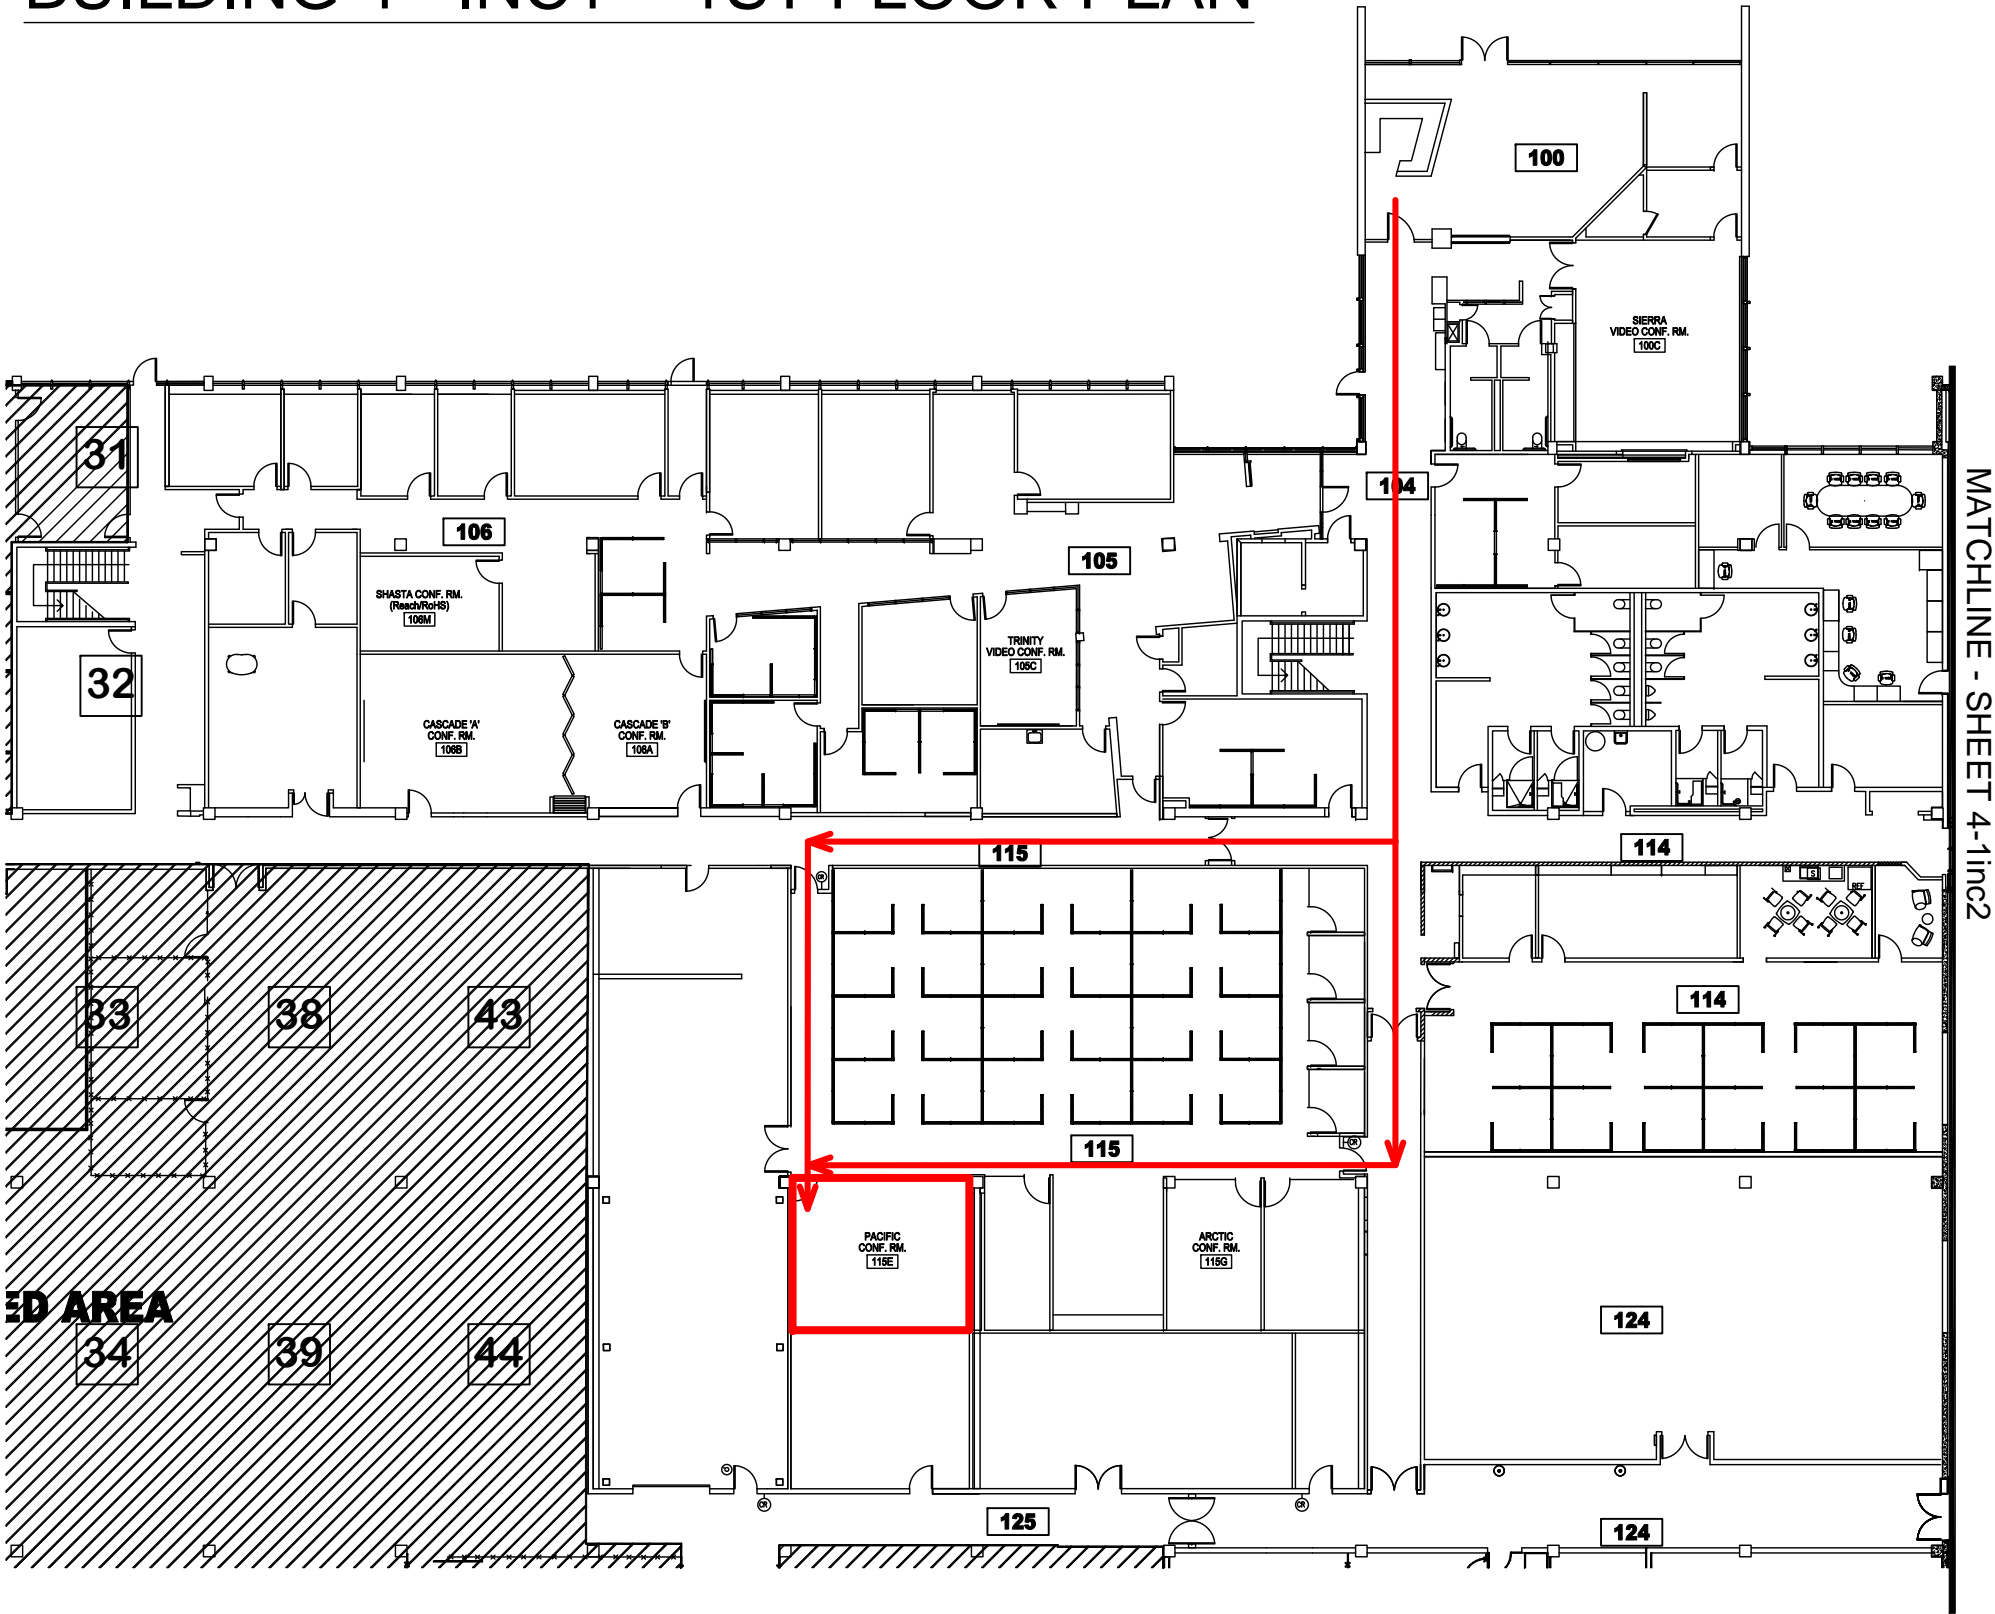

VARIAN
medical systems

CORPORATE FACILITIES ENGINEERING:
VARIAN
medical systems
CORPORATE FACILITIES
ENGINEERING
3130 HANSEN WAY
PALO ALTO, CA 94304
PROJECT NAME:
**SPACE PLANNING
BUILDING**
3120 HANSEN WAY
PALO ALTO, CA 94304
FACILITIES ENGINEERING

DRAWN BY: FGU
DESIGNED BY:
CHECKED BY:
APPROVED BY:
PROJECT NUMBER:
SCALE: 1" = 20'
TITLE:

**SEATING
CHART
4-1inc1**