


PALO ALTO - VARIAN CAMPUS CENTER - SECOND FLOOR

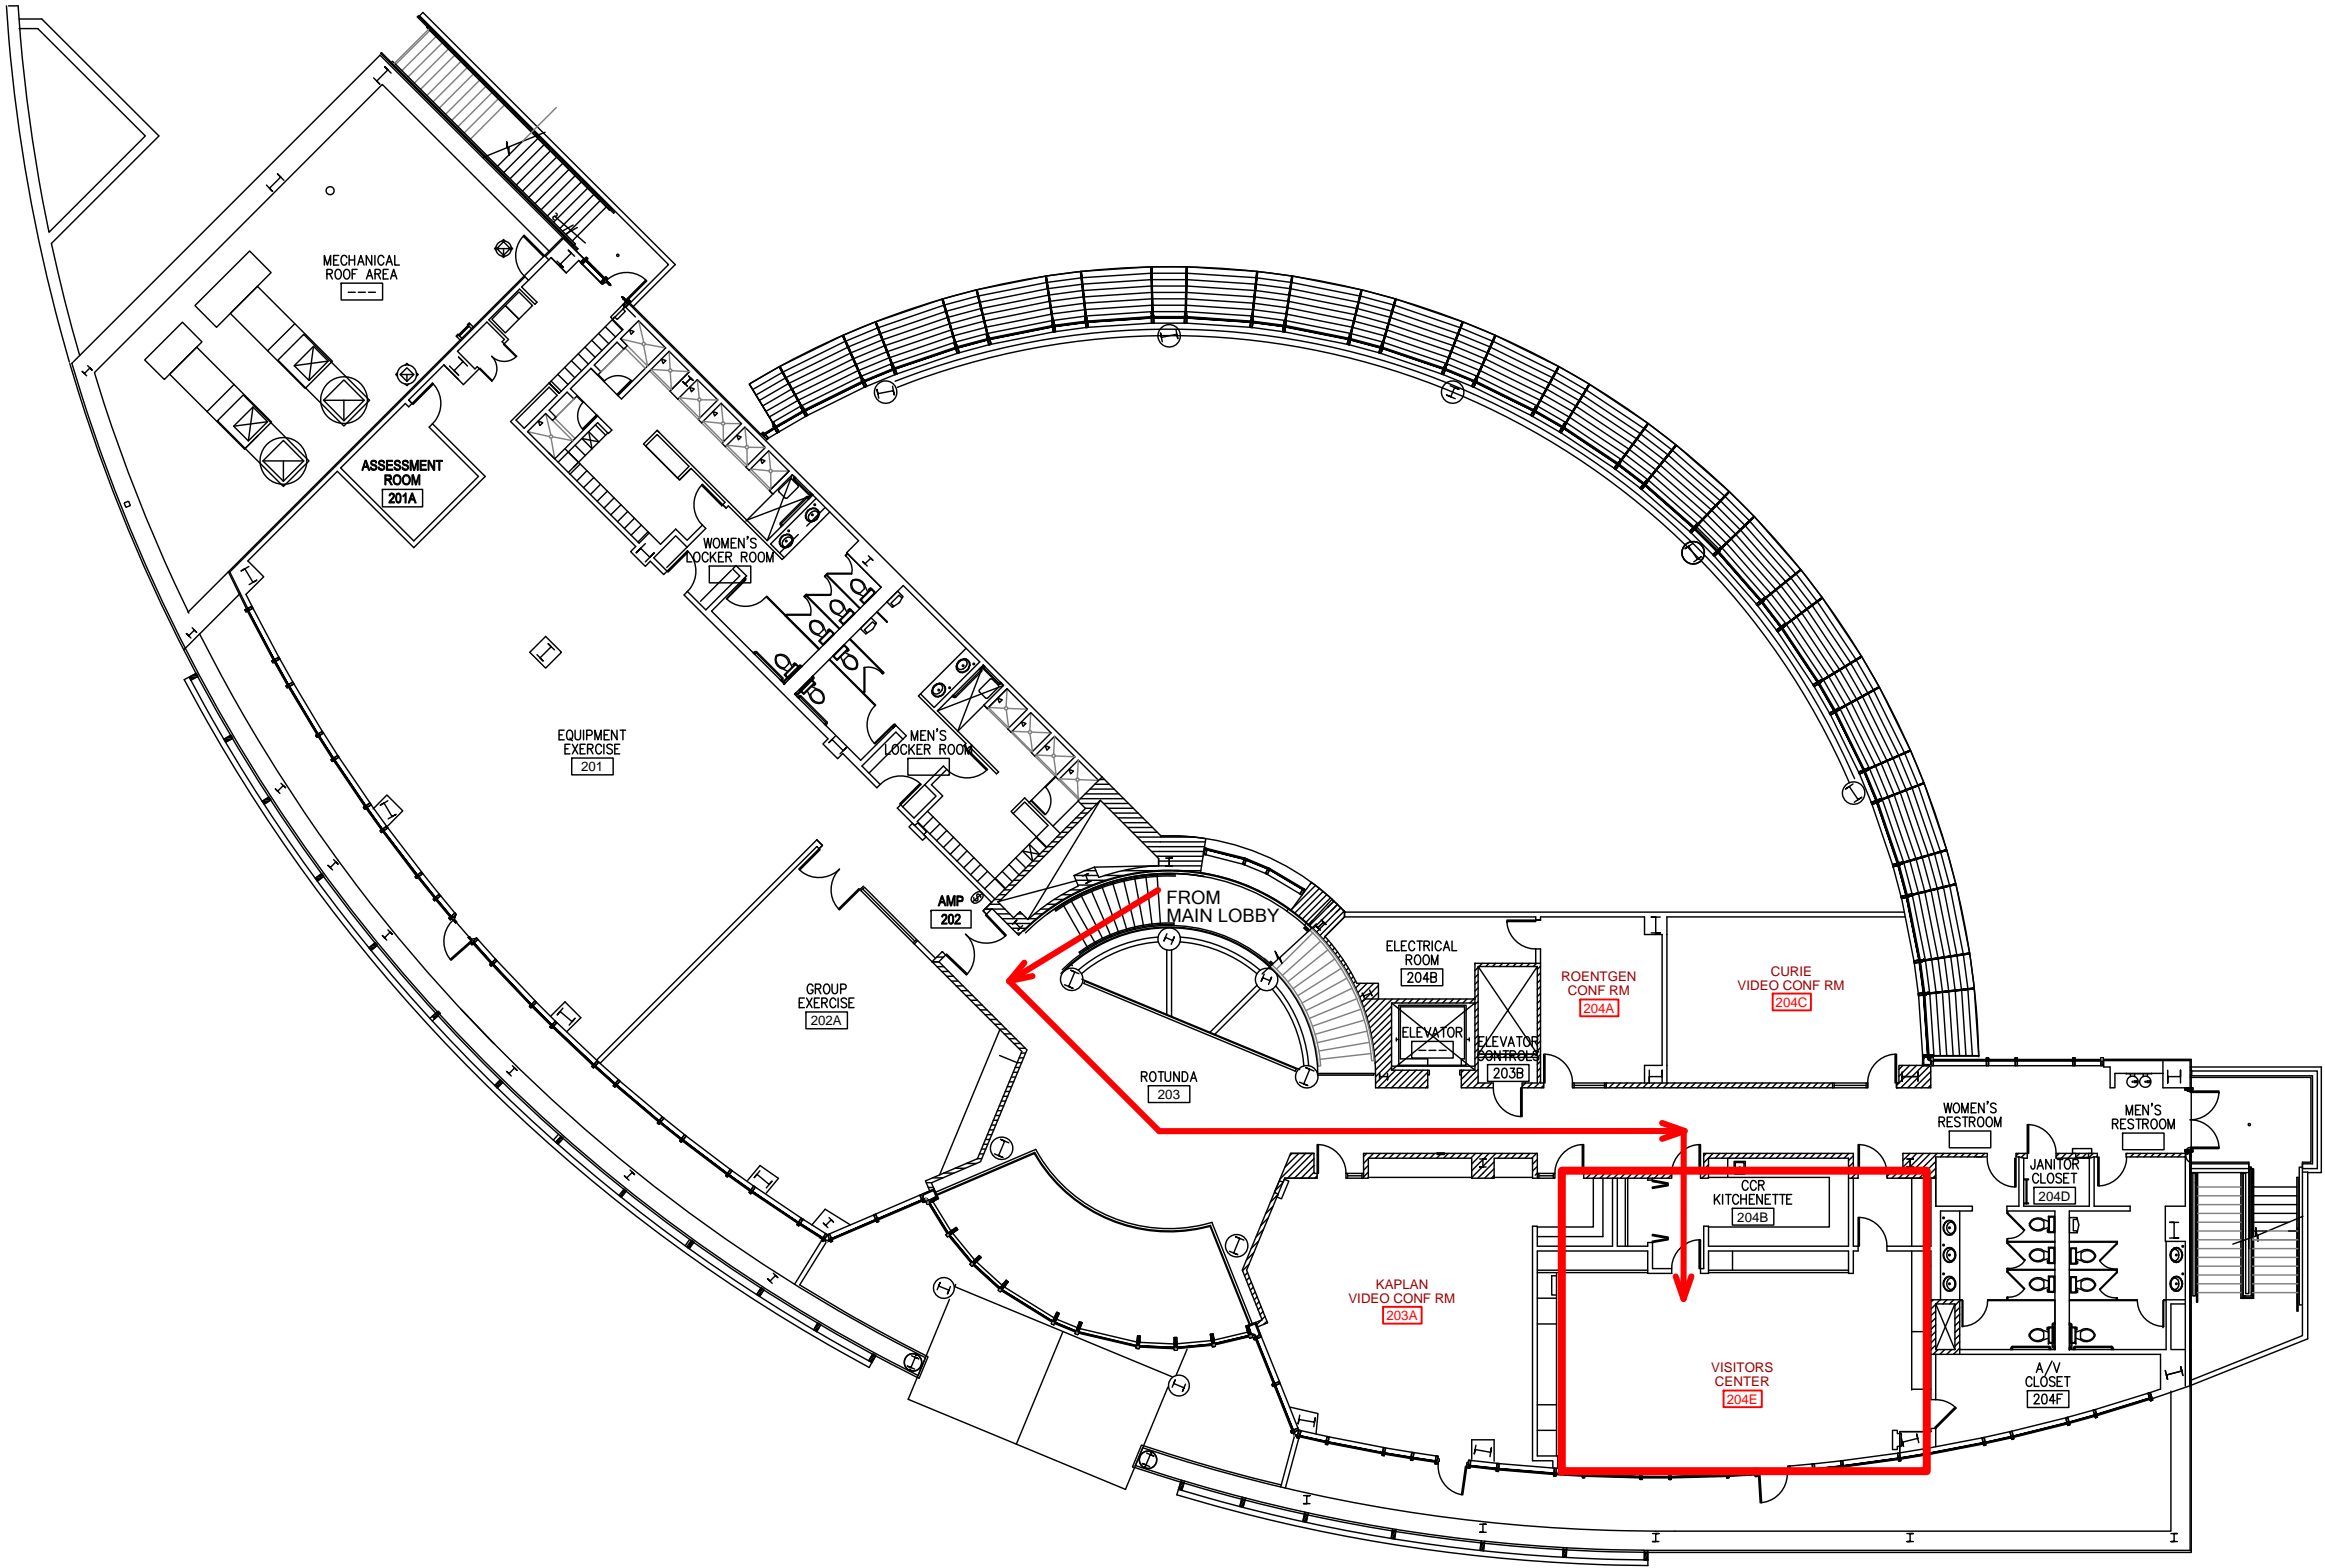

CORPORATE FACILITIES ENGINEERING:
VARIAN
medical systems
CORPORATE FACILITIES
ENGINEERING
3130 HANSEN WAY
PALO ALTO, CA 94304
PROJECT NAME:
**SPACE PLANNING
CAMPUS CENTER**
3130 HANSEN WAY
PALO ALTO, CA 94304
CORPORATE FACILITIES

DRAWN BY: FGU DESIGNED BY: CHECKED BY: APPROVED BY:
PROJECT NUMBER:
SCALE:
TITLE:

**SECOND
FLOOR PLAN**

SCALE: 1" = 20'