




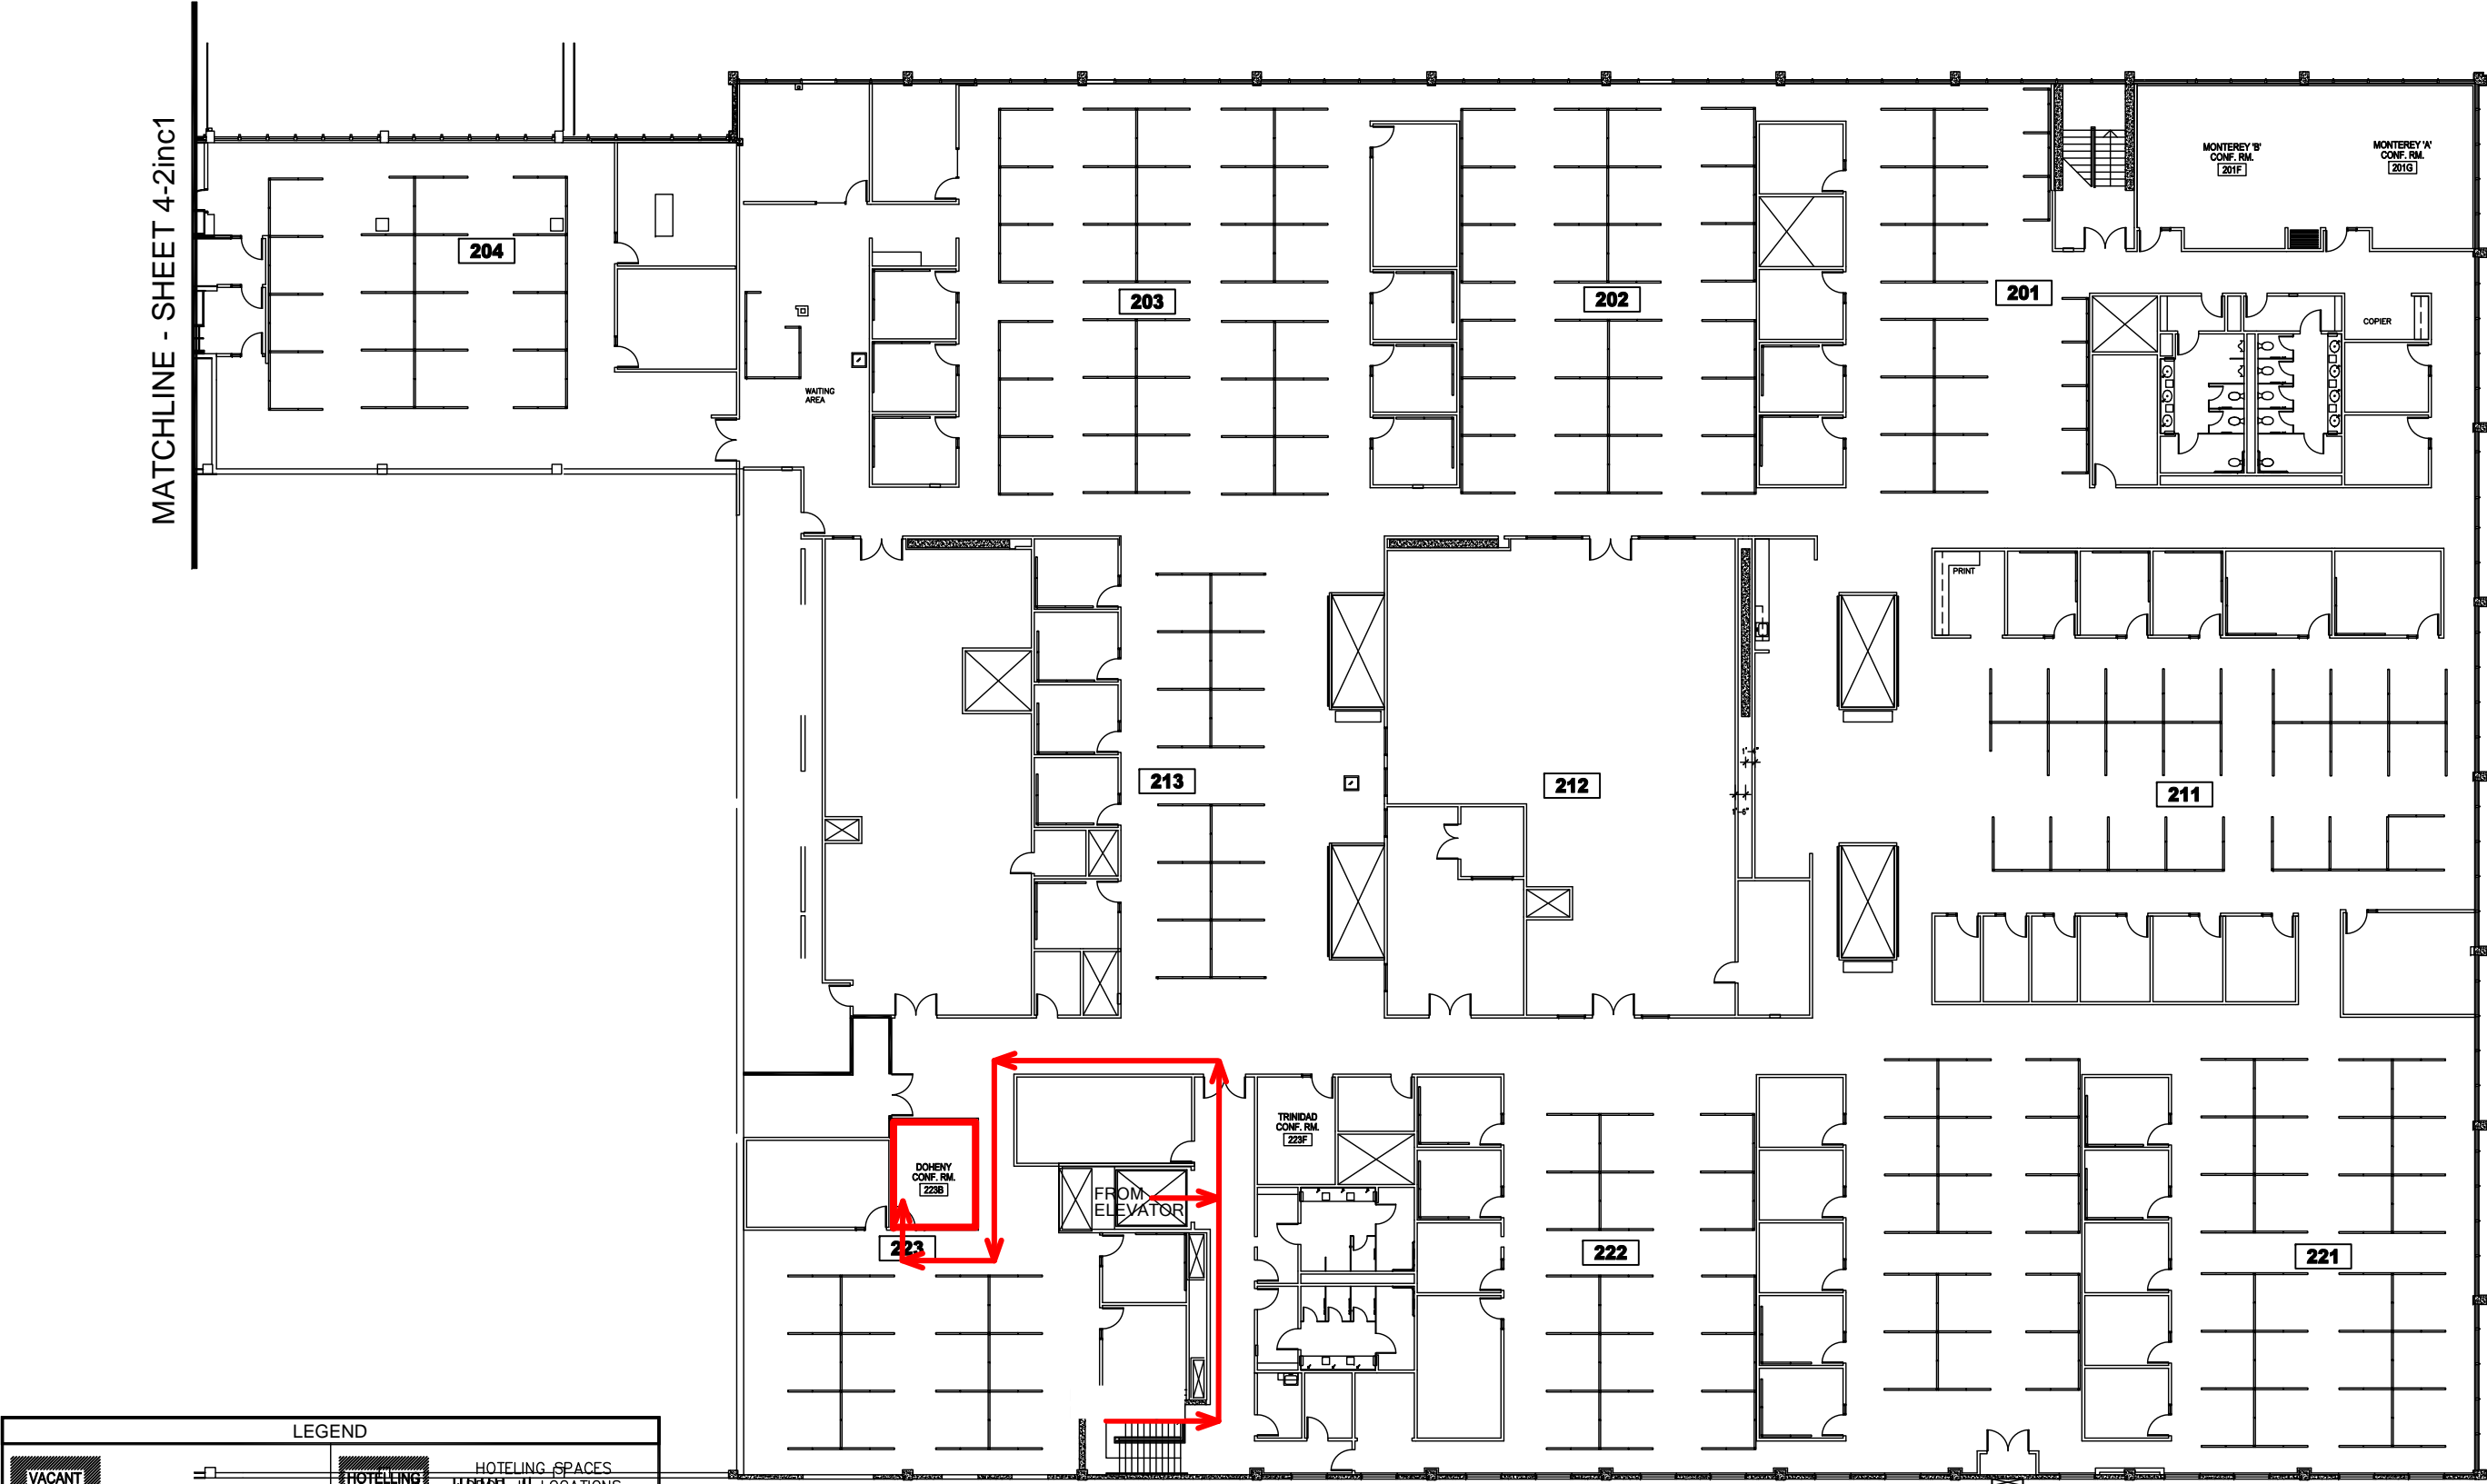

BUILDING 4 - INC2 - 2ND FLOOR PLAN

APR-03-2013

VARIAN
medical systems

MATCHLINE - SHEET 4-2inc1



| LEGEND | | | |
|---|---------------------|---|--|
|  | VACANCY |  | HOTELLING SPACES HOTEL-IN LOCATIONS GUEST OFFICES (RESERVATIONS REQUIRED) |
|  | STORAGE AND PRINTER |  | TO BE HIRED OR SPACE ALLOCATED FOR FUTURE USE |

CORPORATE FACILITIES ENGINEERING:
VARIAN
medical systems
CORPORATE FACILITIES
ENGINEERING
3130 HANSEN WAY
PALO ALTO, CA 94304
PROJECT NAME:
**SPACE PLANNING
BUILDING 4**
3120 HANSEN WAY
PALO ALTO, CA 94304
FACILITIES ENGINEERING

APR-03-2013

DRAWN BY: FGU DESIGNED BY: CHECKED BY: APPROVED BY:
PROJECT NUMBER:
SCALE:
TITLE:

SEATING
CHART
4-2inc2