


PALO ALTO - VARIAN CAMPUS CENTER - FIRST FLOOR

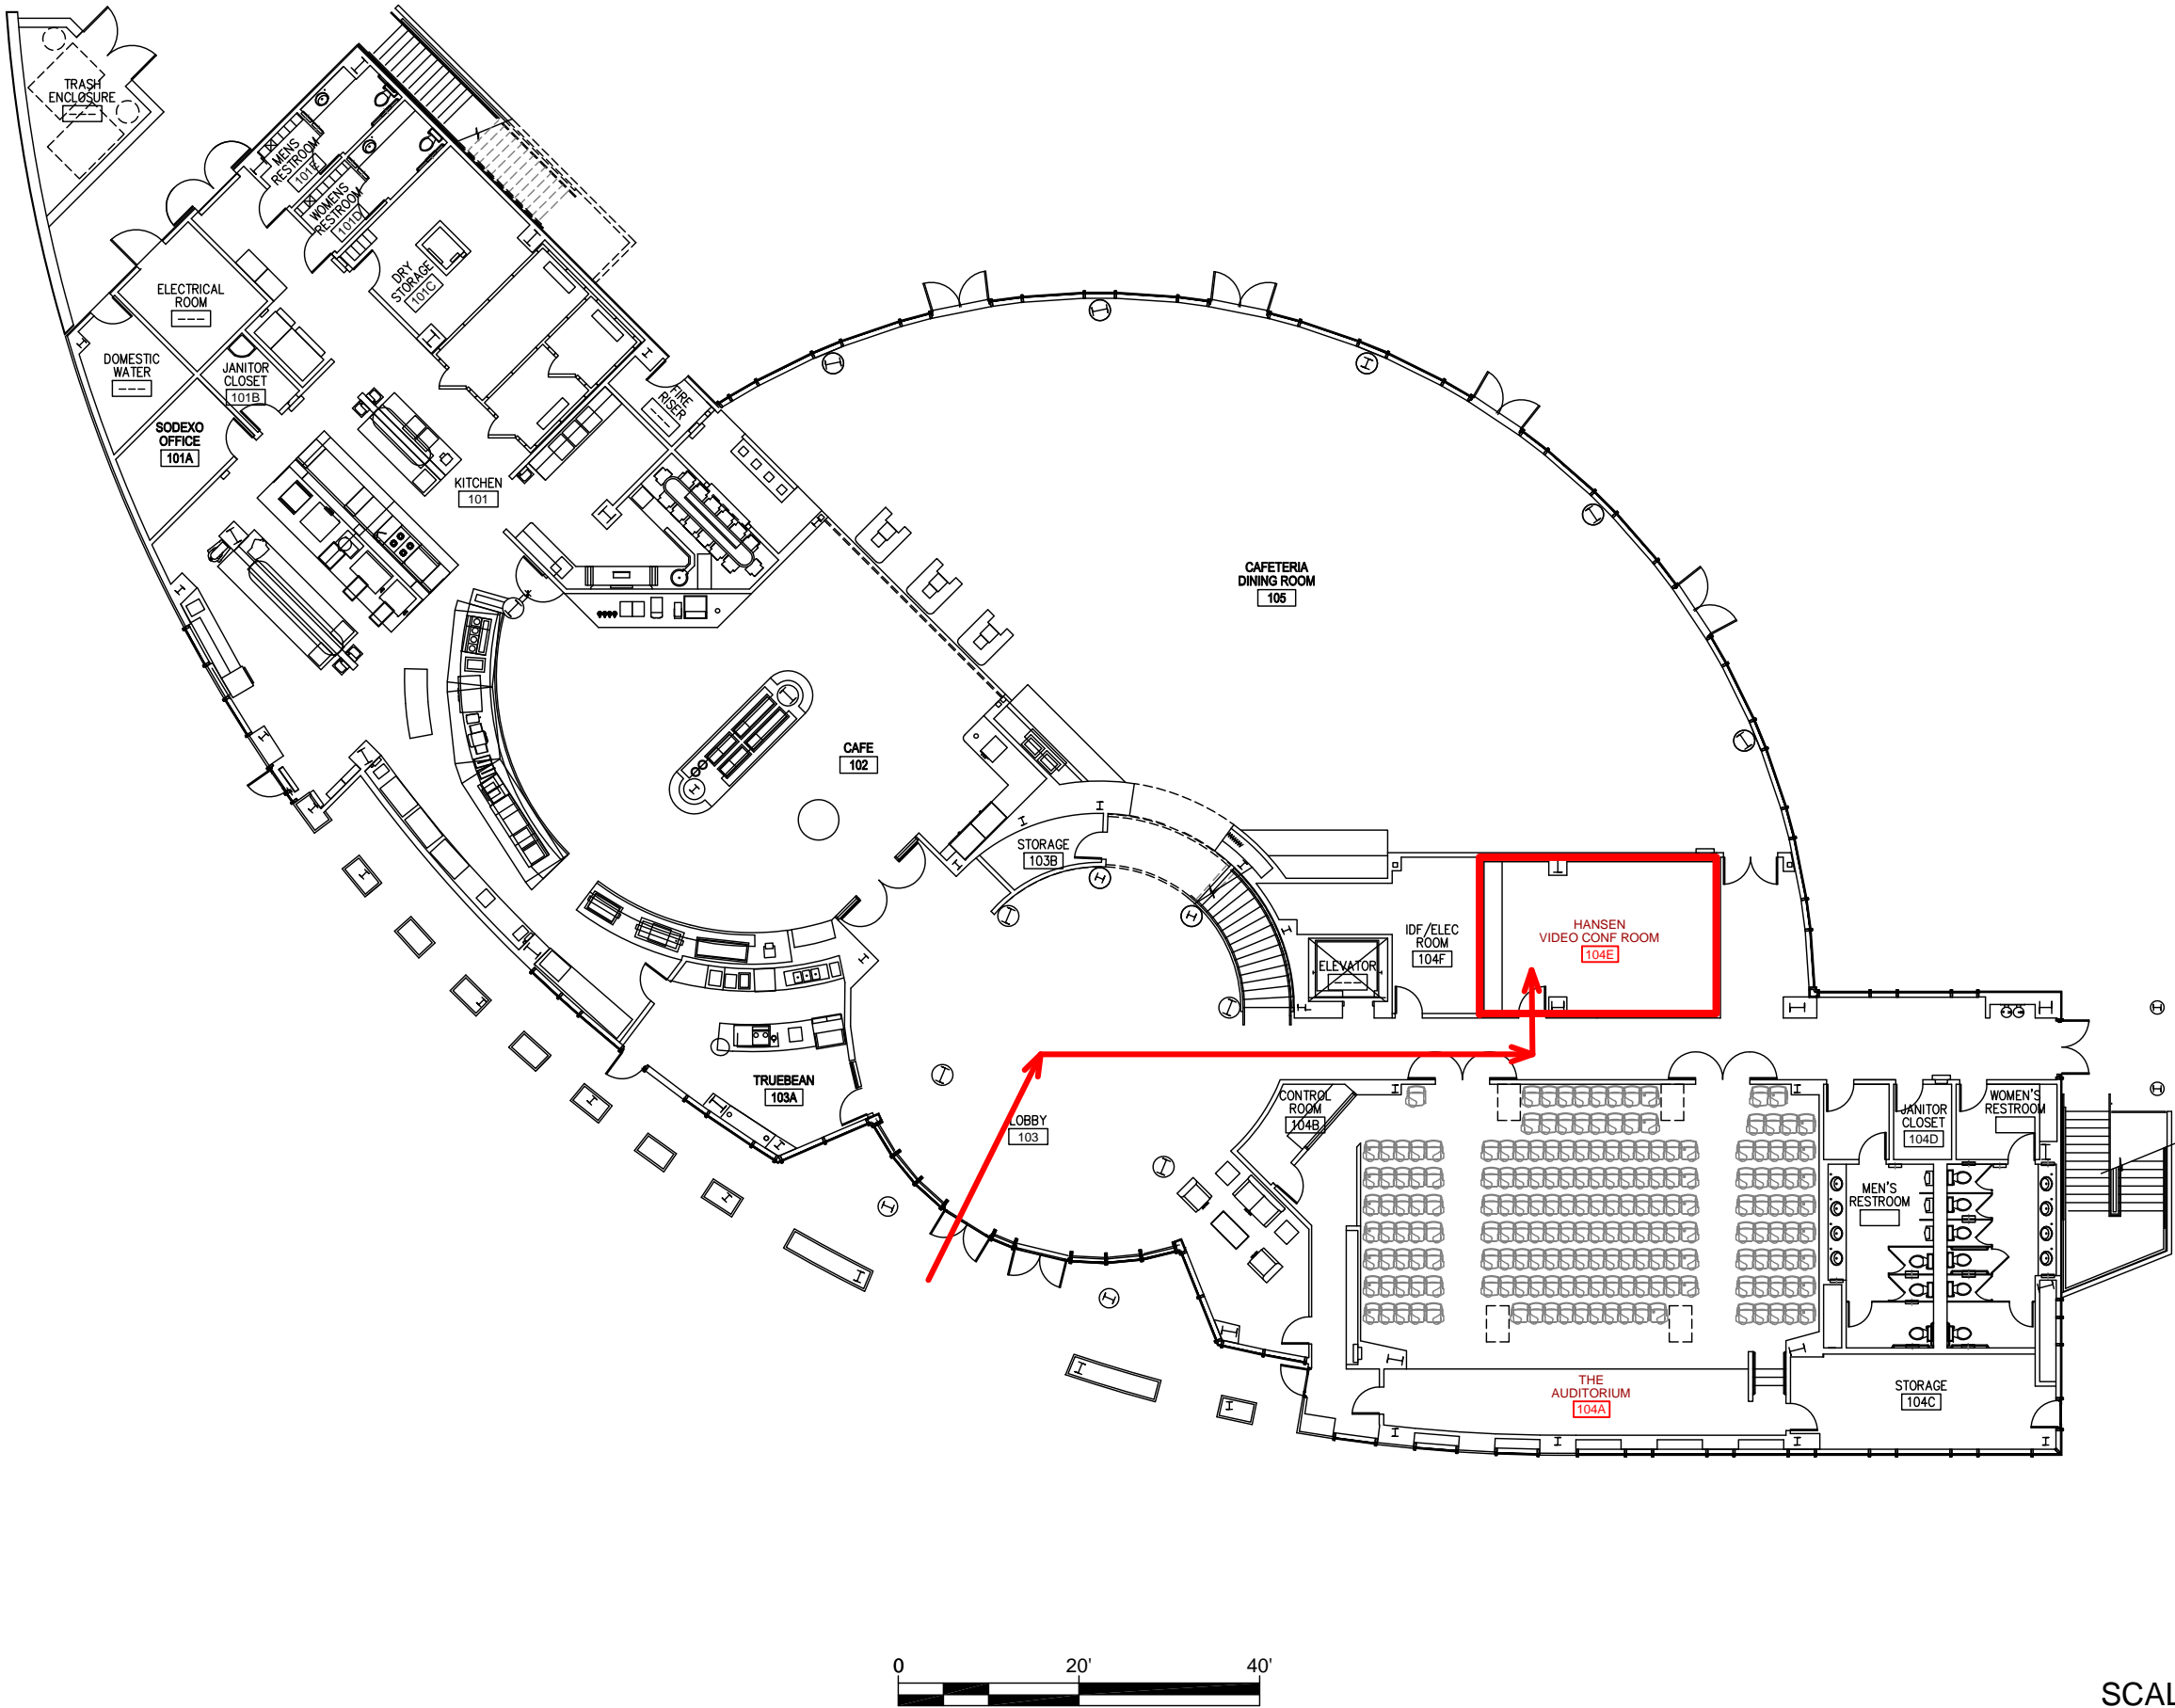

CORPORATE FACILITIES ENGINEERING:  
**VARIAN**  
medical systems  
CORPORATE FACILITIES  
ENGINEERING  
3130 HANSEN WAY  
PALO ALTO, CA 94304  
PROJECT NAME:  
**SPACE PLANNING  
CAMPUS CENTER**  
3130 HANSEN WAY  
PALO ALTO, CA 94304  
CORPORATE FACILITIES

DRAWN BY: FGU  
DESIGNED BY:  
CHECKED BY:  
APPROVED BY:  
PROJECT NUMBER:  
SCALE:  
TITLE:

FIRST  
FLOOR PLAN

SCALE: 1" = 20'