


# BUILDING 4 - INC1 - 1ST FLOOR PLAN

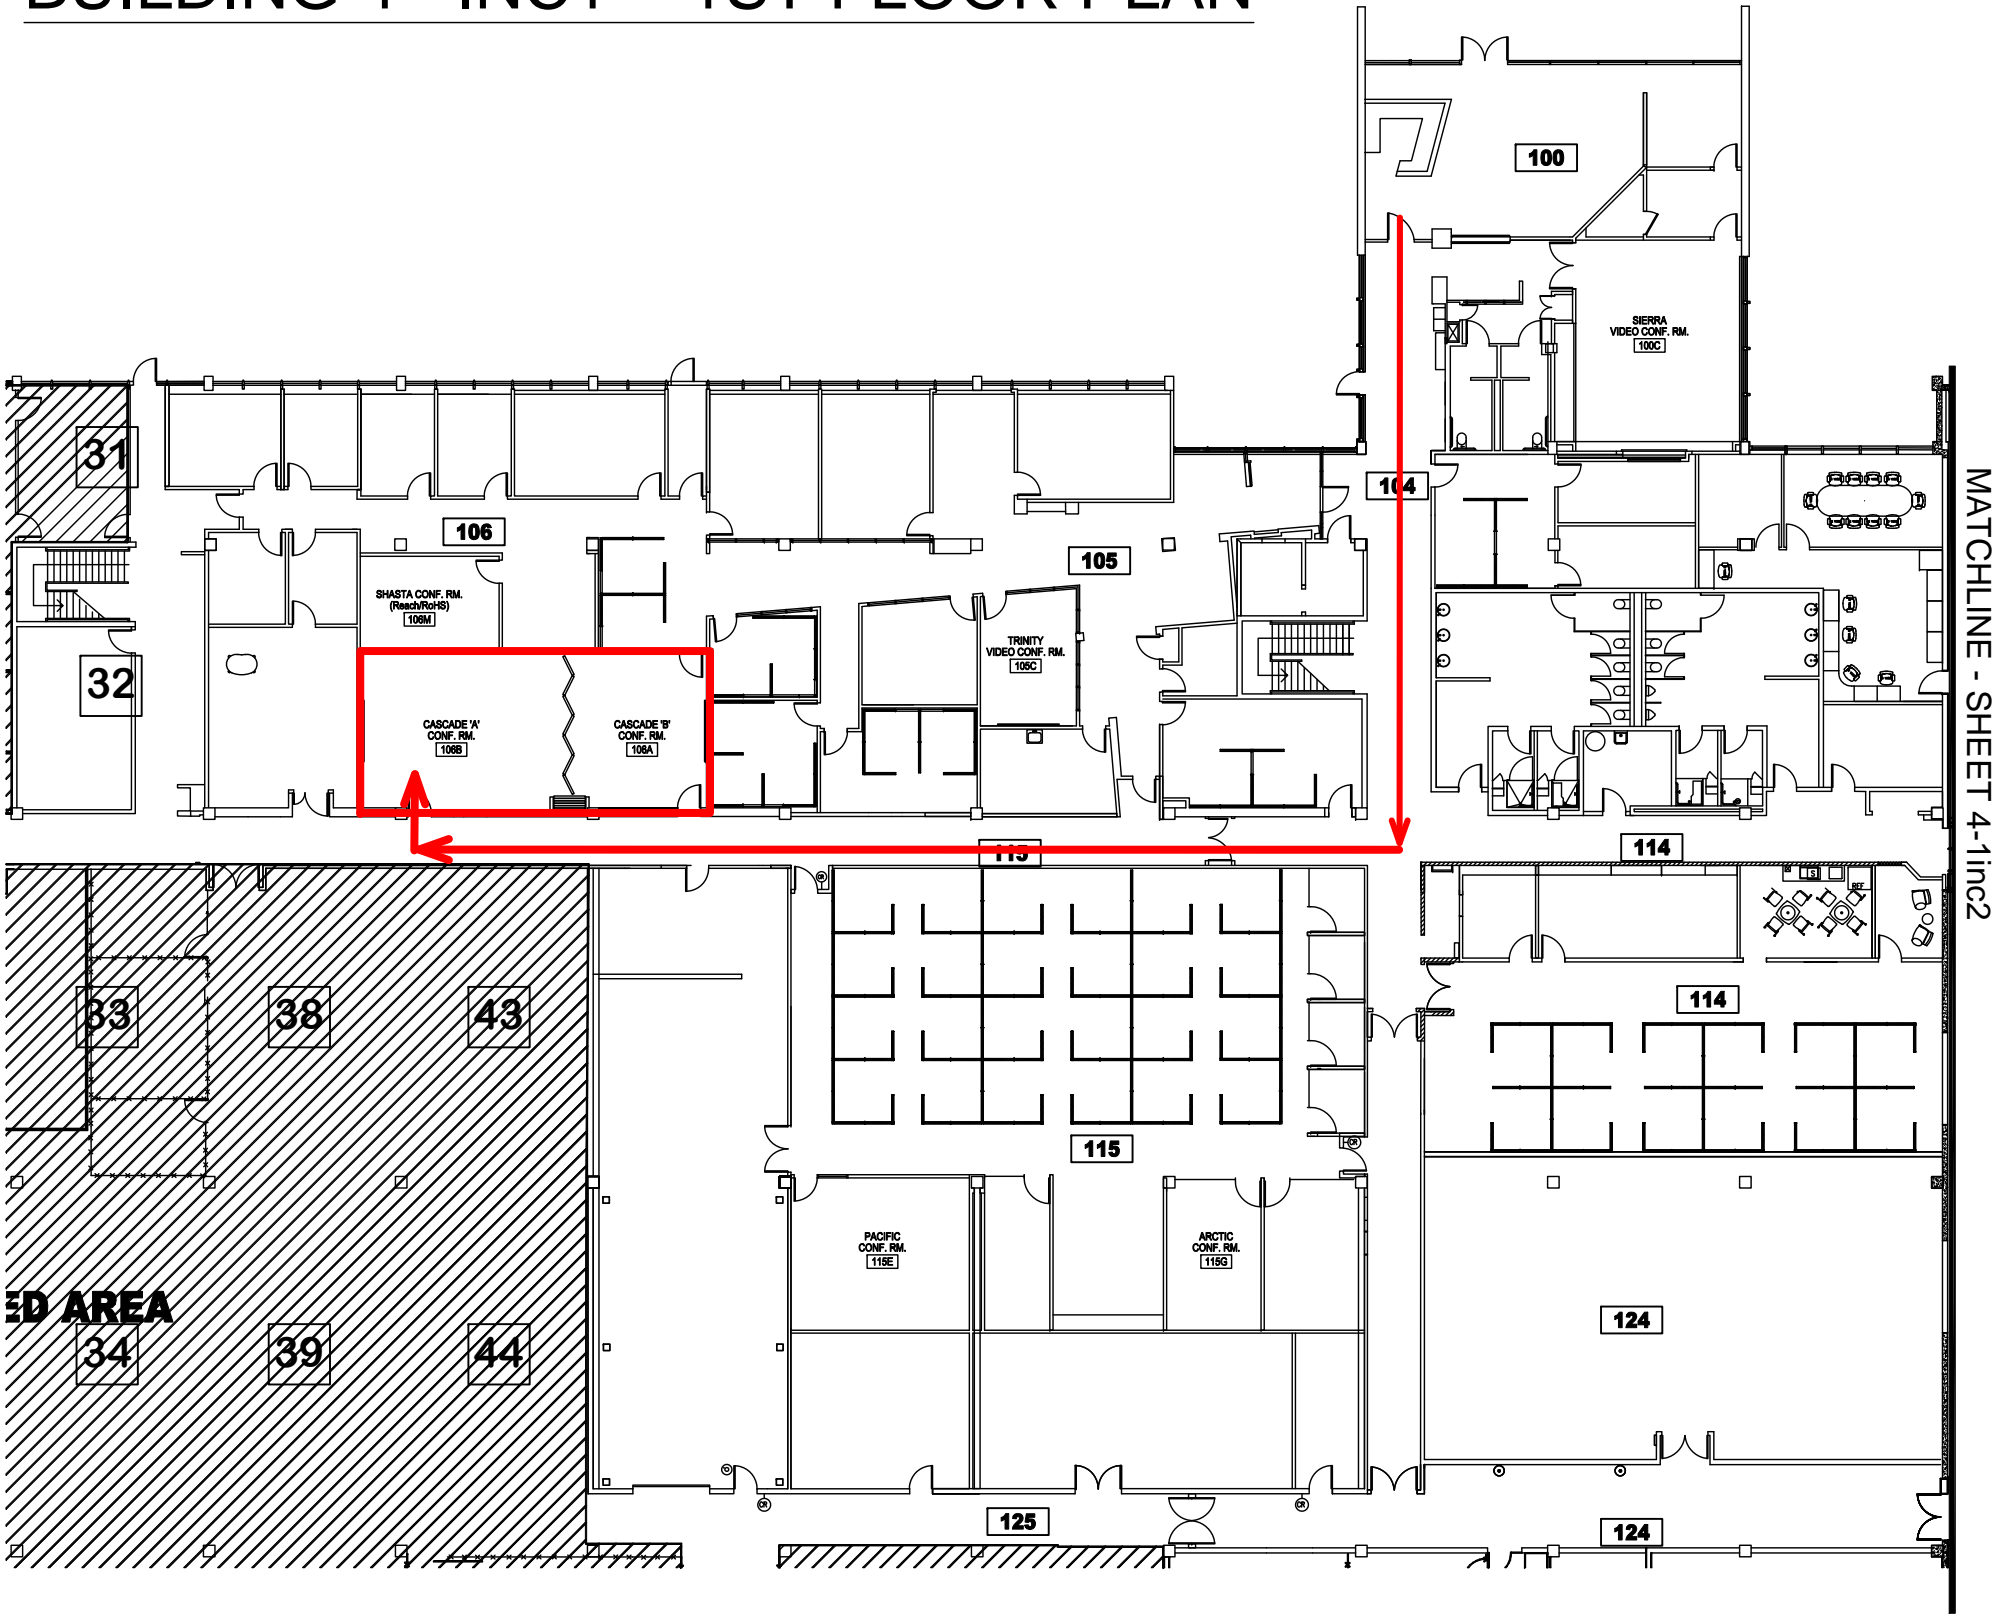

**VARIAN**  
medical systems

CORPORATE FACILITIES ENGINEERING:

**VARIAN**  
medical systems  
CORPORATE FACILITIES  
ENGINEERING  
3130 HANSEN WAY  
PALO ALTO, CA 94304

PROJECT NAME:

**SPACE PLANNING  
BUILDING**

3120 HANSEN WAY  
PALO ALTO, CA 94304  
FACILITIES ENGINEERING

DRAWN BY: DESIGNED BY: CHECKED BY: APPROVED BY:

FGU

PROJECT NUMBER:

SCALE: 1" = 20'

TITLE:

**SEATING  
CHART**

**4-1inc1**