




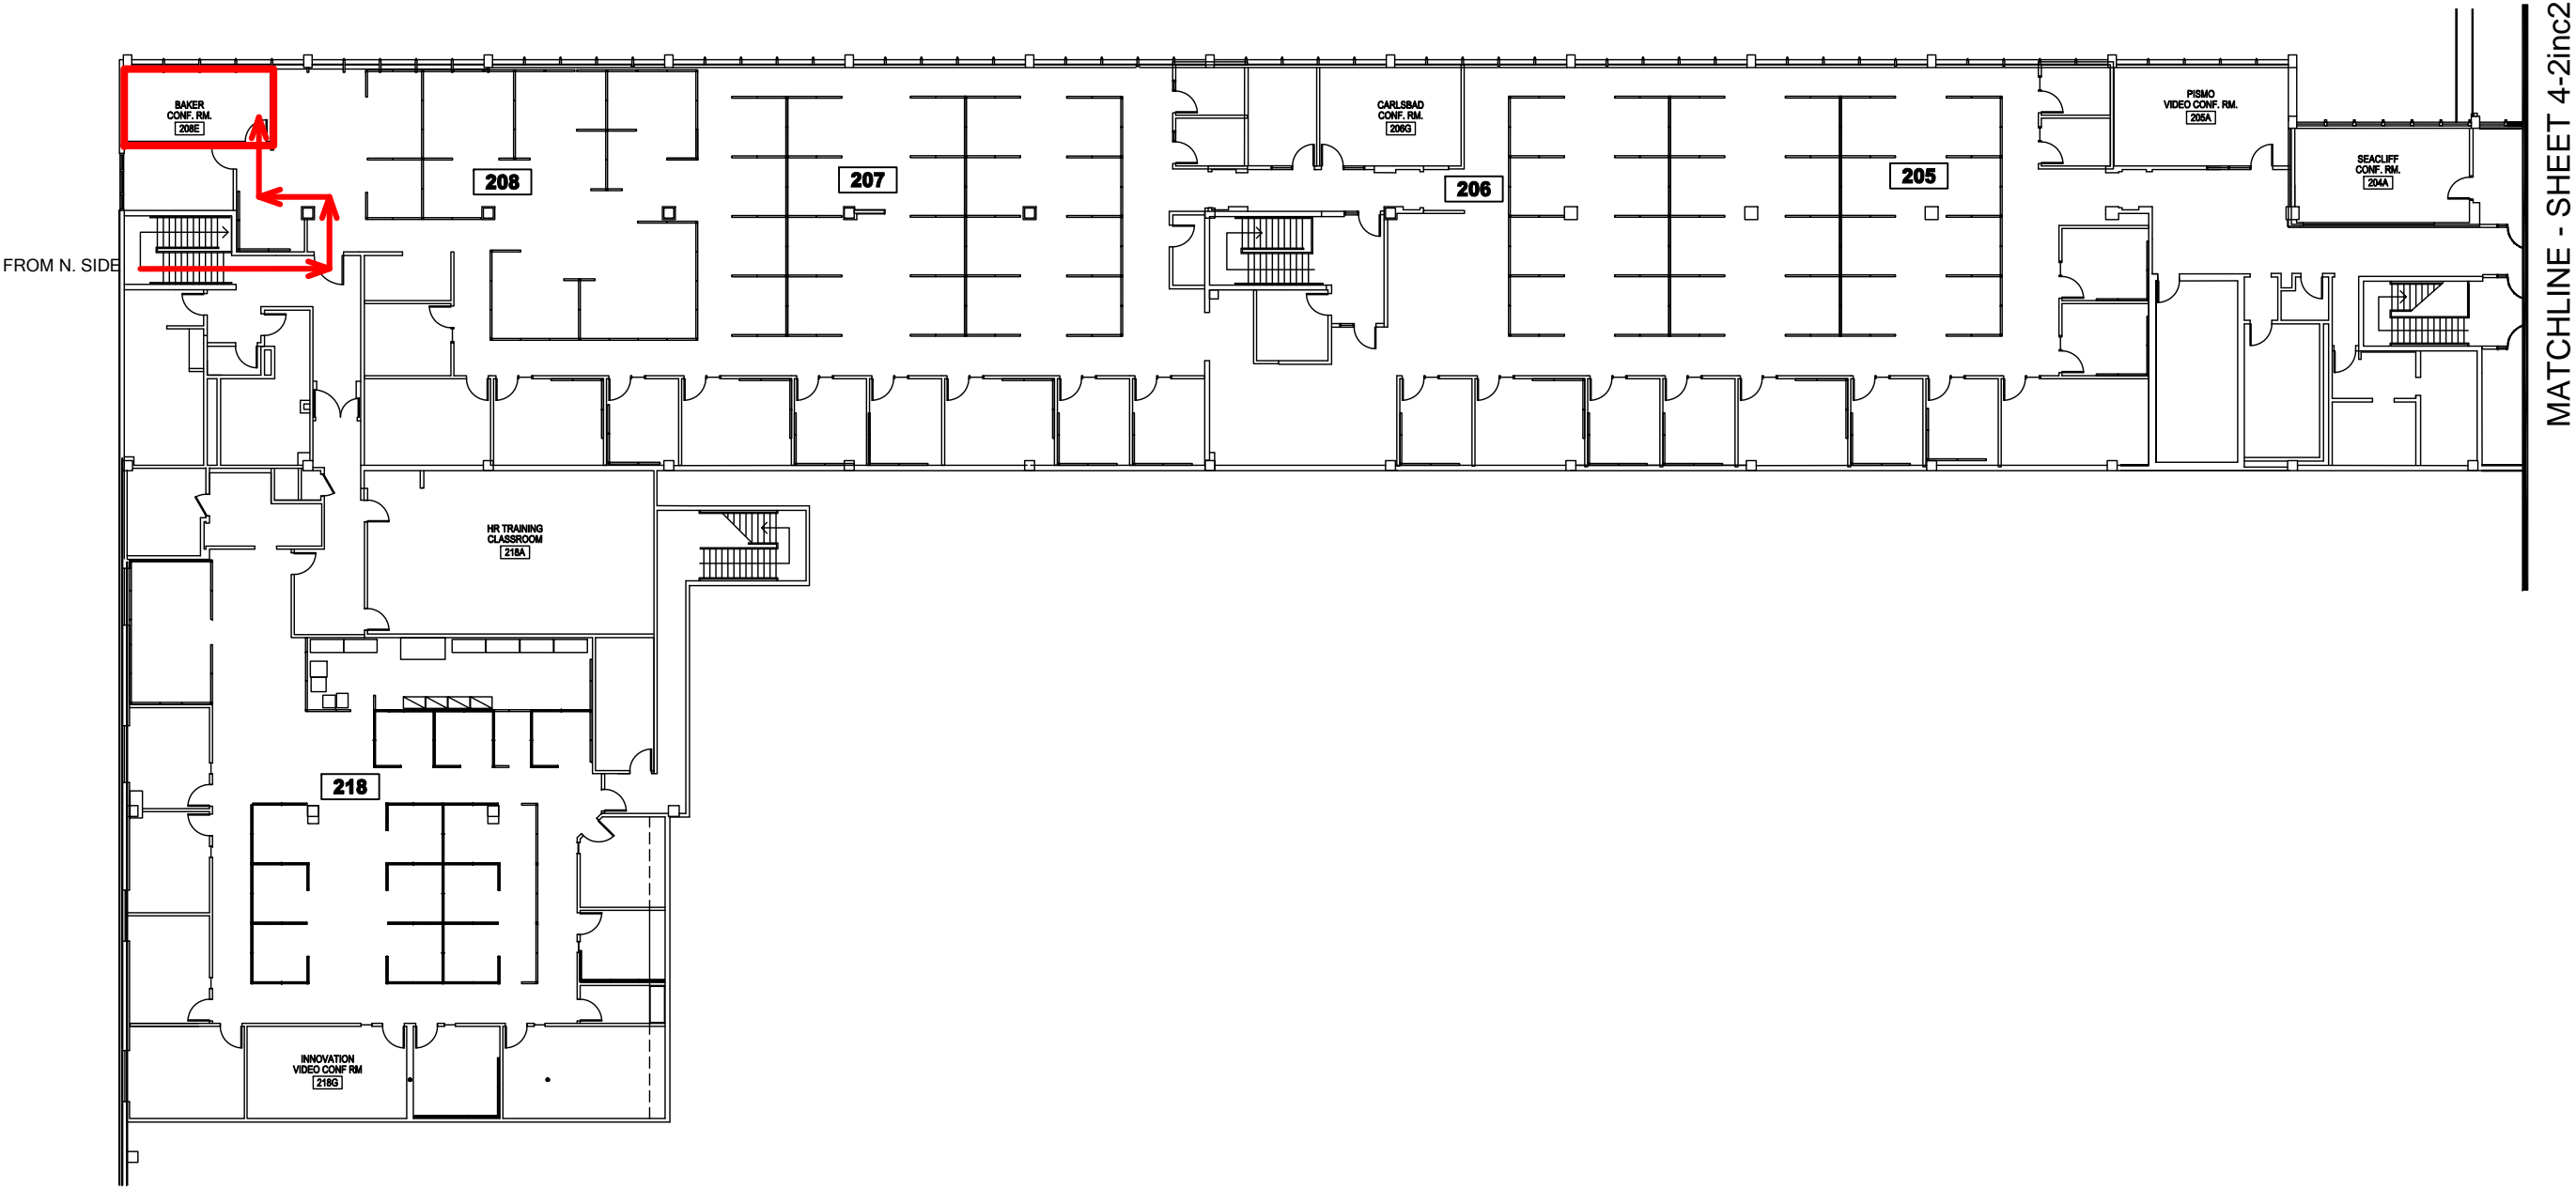

BUILDING 4 - INC1 - 2ND FLOOR PLAN

MAR-11-2013



LEGEND			
	VACANCY		HOTELLING SPACES DROP-IN LOCATIONS GUEST OFFICES (RESERVATIONS REQUIRED)
	STORAGE AND PRINTER		TO BE HIRED OR SPACE ALLOCATED FOR FUTURE USE

CORPORATE FACILITIES ENGINEERING:

VARIAN
medical systems
CORPORATE FACILITIES
ENGINEERING
3130 HANSEN WAY
PALO ALTO, CA 94304

PROJECT NAME:
**SPACE PLANNING
BUILDING 4**

3120 HANSEN WAY
PALO ALTO, CA 94304
FACILITIES ENGINEERING

MAR-11-2012

DRAWN BY: FGU DESIGNED BY: CHECKED BY: APPROVED BY:
PROJECT NUMBER:
SCALE:
TITLE:

**SEATING
CHART
4-1inc2**