


PALO ALTO - BUILDING 3 - FIRST FLOOR

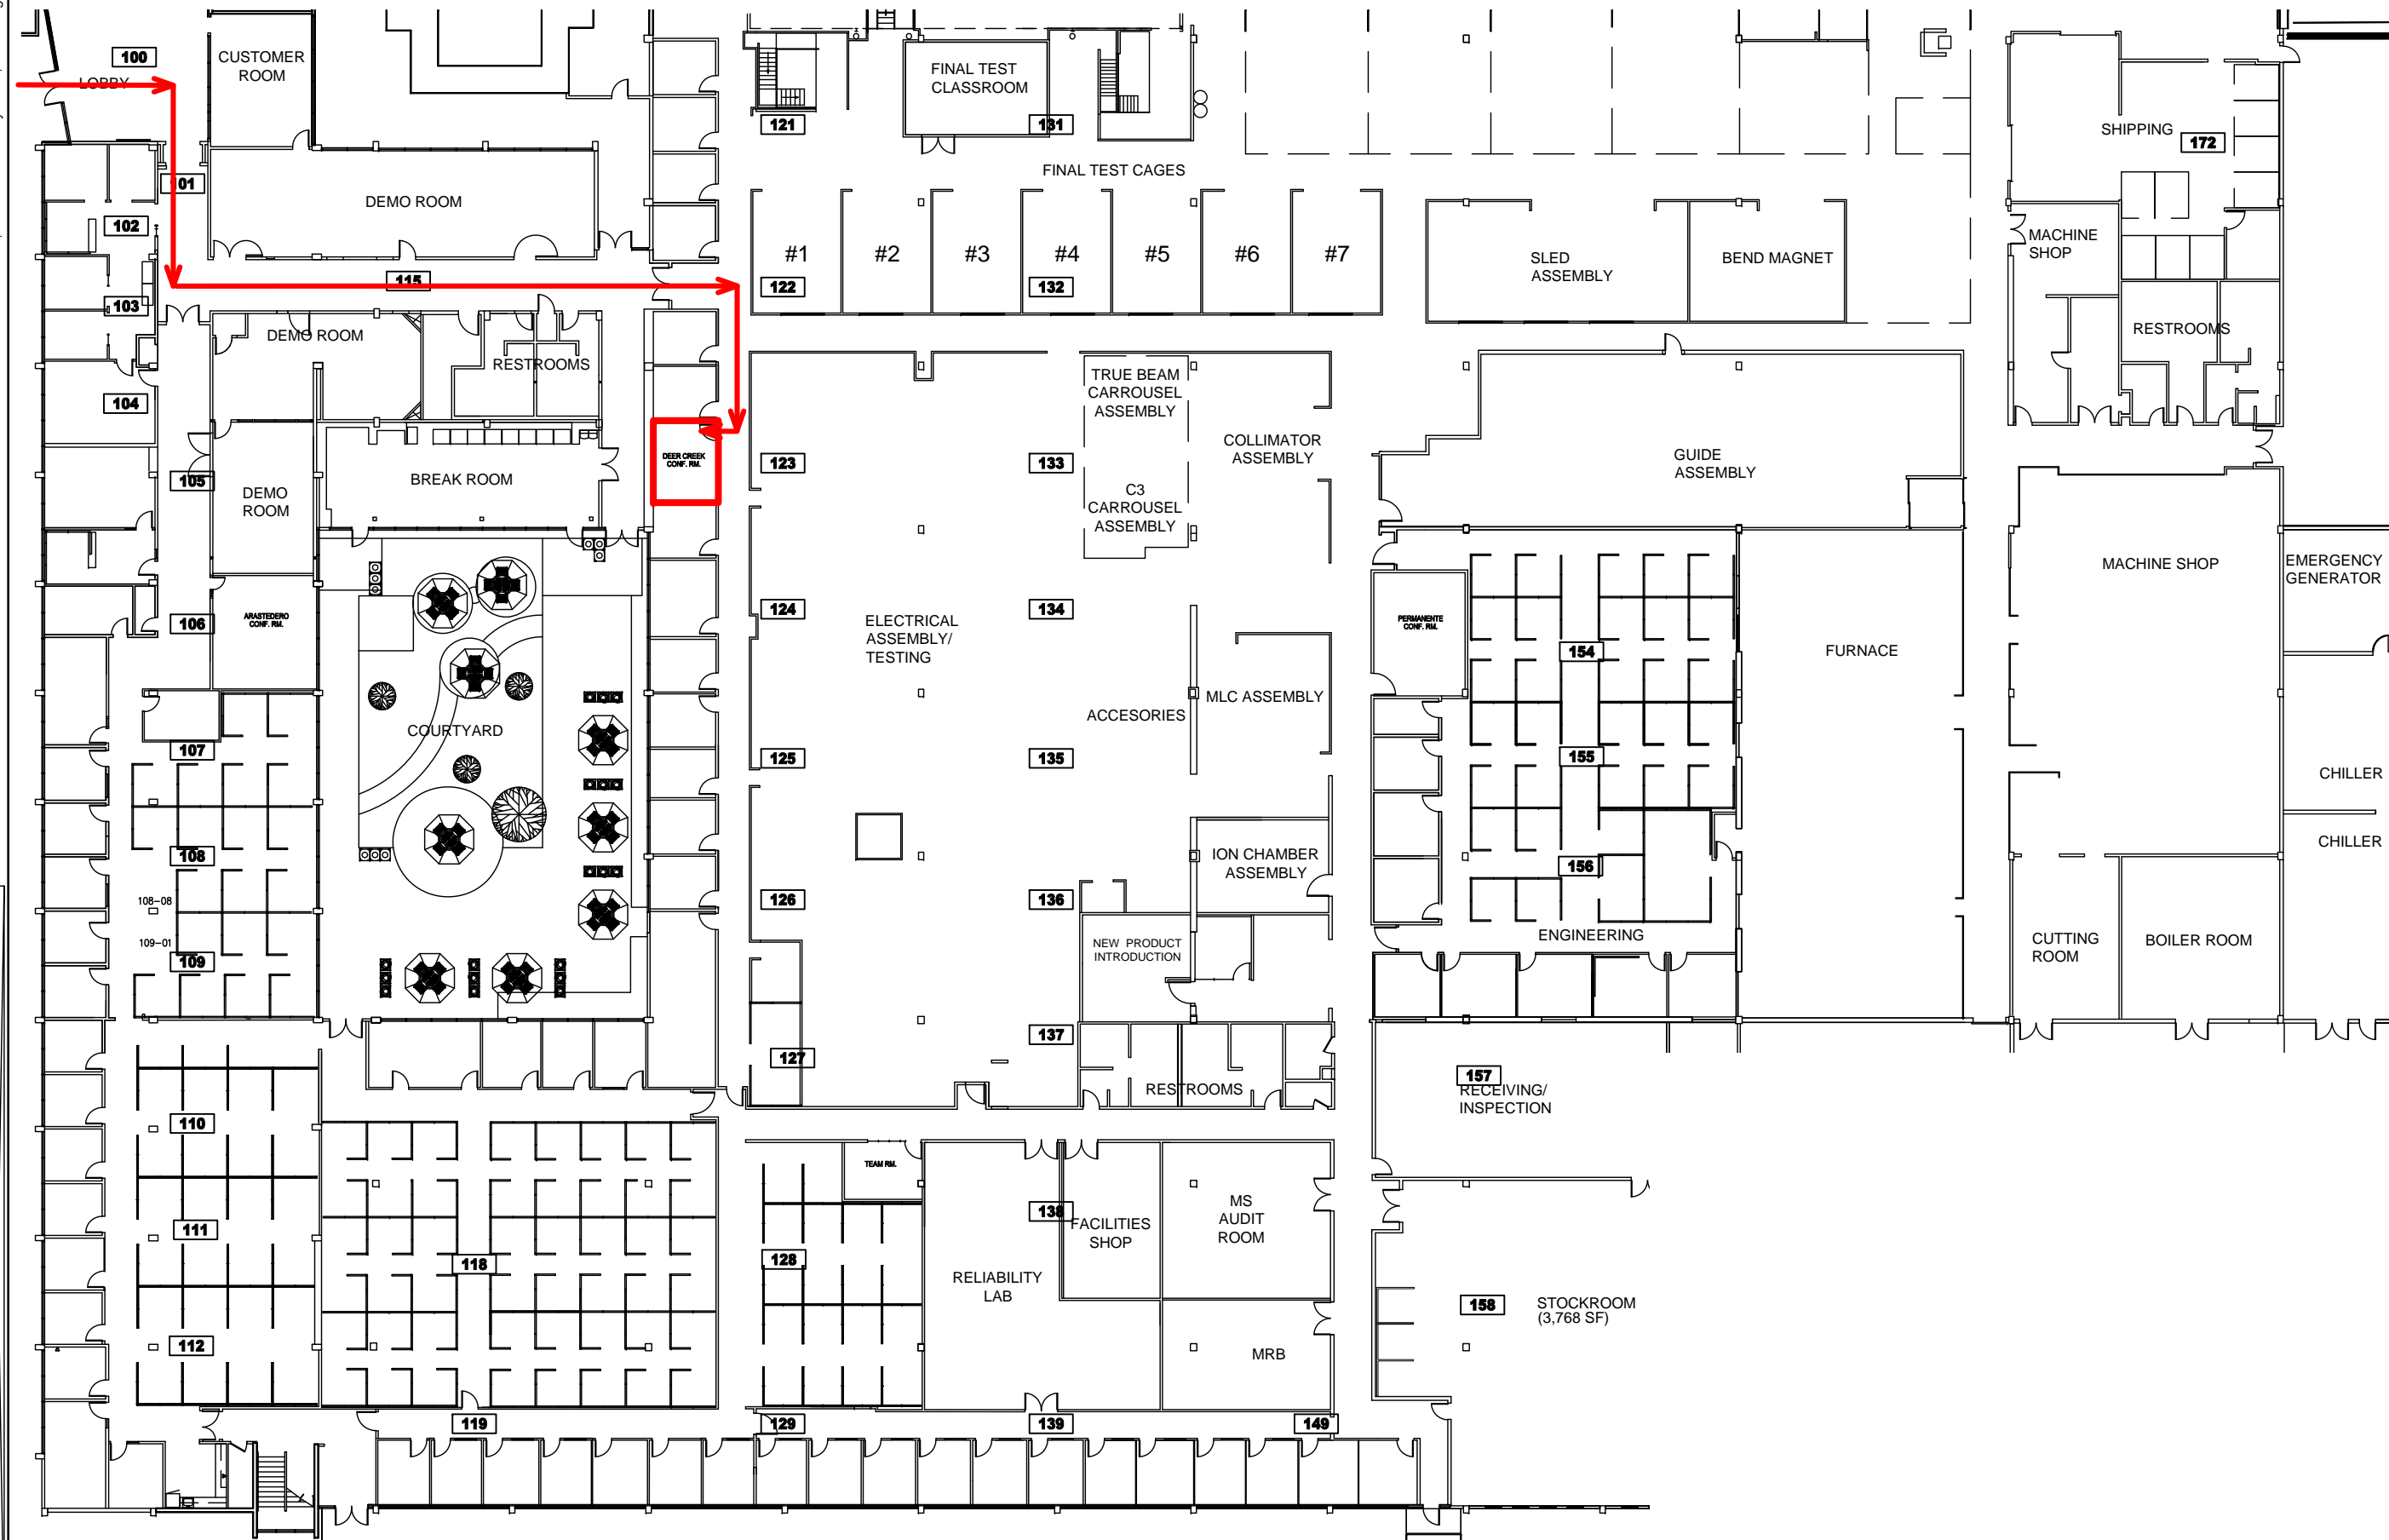

VARIAN
medical systems

CORPORATE FACILITIES ENGINEERING:
VARIAN
medical systems
CORPORATE FACILITIES
ENGINEERING
3130 HANSEN WAY
PALO ALTO, CA 94304

PROJECT NAME:
**SPACE PLANNING
BUILDING 3**
WORKPLACE RESOURCES
911 HANSEN WAY
PALO ALTO, CA 94304

DRAWN BY: FGU DESIGNED BY: CHECKED BY: APPROVED BY:
PROJECT NUMBER:
SCALE:
TITLE: